



West Elevation | North Elevation | South Elevation | East Elevation

Elevations Scale 1:100

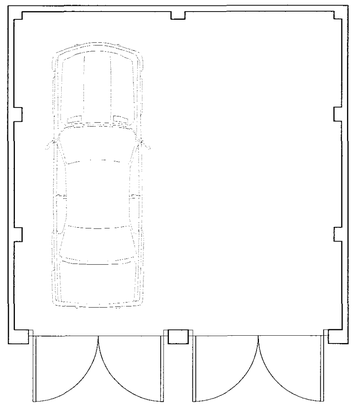

Plan Scale 1:50

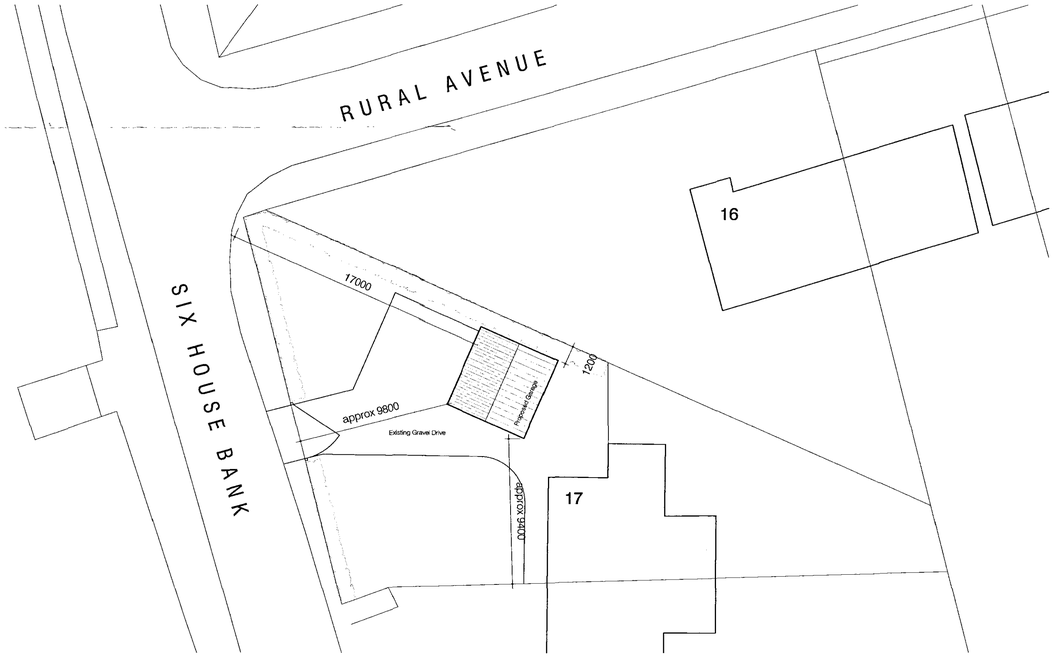

Site Plan Scale 1:1200

DO NOT SCALE FROM THIS DRAWING

THE GENERAL CONTRACTOR IS TO CHECK ALL DIMENSIONS ON SITE AND REPORT ANY DISCREPENCIES TO THE SUPERVISING OFFICER.

ALL DIMENSIONS ARE SHOWN IN 'mm' UNLESS OTHERWISE STATED.

NOTES:

RECEIVED
10 MAR 2006
0084/06

AMENDED PLAN
Ref. A1

Revisions

Suffix	Date	Amendments
A	8.3.06	Position of garage moved closer to dwelling

The Design Partnership

The Design Partnership (Ely) Ltd.
100 High Street, Chatteris
Cambridgeshire PE16 6NN

Tel: 01354 693111
Fax: 01354 694672

Job Title

Proposed Double Garage
17 Six House Bank, Pinchbeck,Spalding

Drawing Title

PLANS & ELEVATIONS

Date	Scale	Drwn	Dwg. No.	Rev.
Nov 05	as shown	pd	01	A

The Design Partnership© 2005