
Doc Ref:	A1DwgSheet	Doc Name:	A1 Size Drawing Sheet	Reviewed:	xx.xx.xx
Version:	1	Doc Author:	Carl Silvester	Next Review:	xx.xx.xx

Roof Plan

Scale 1:200 @ A1

SCALE 1 : 200 0m 5m 10m 15m 20m

SCALE 1 : 1 0m 10mm 20mm 40mm 60mm 80mm 100mm

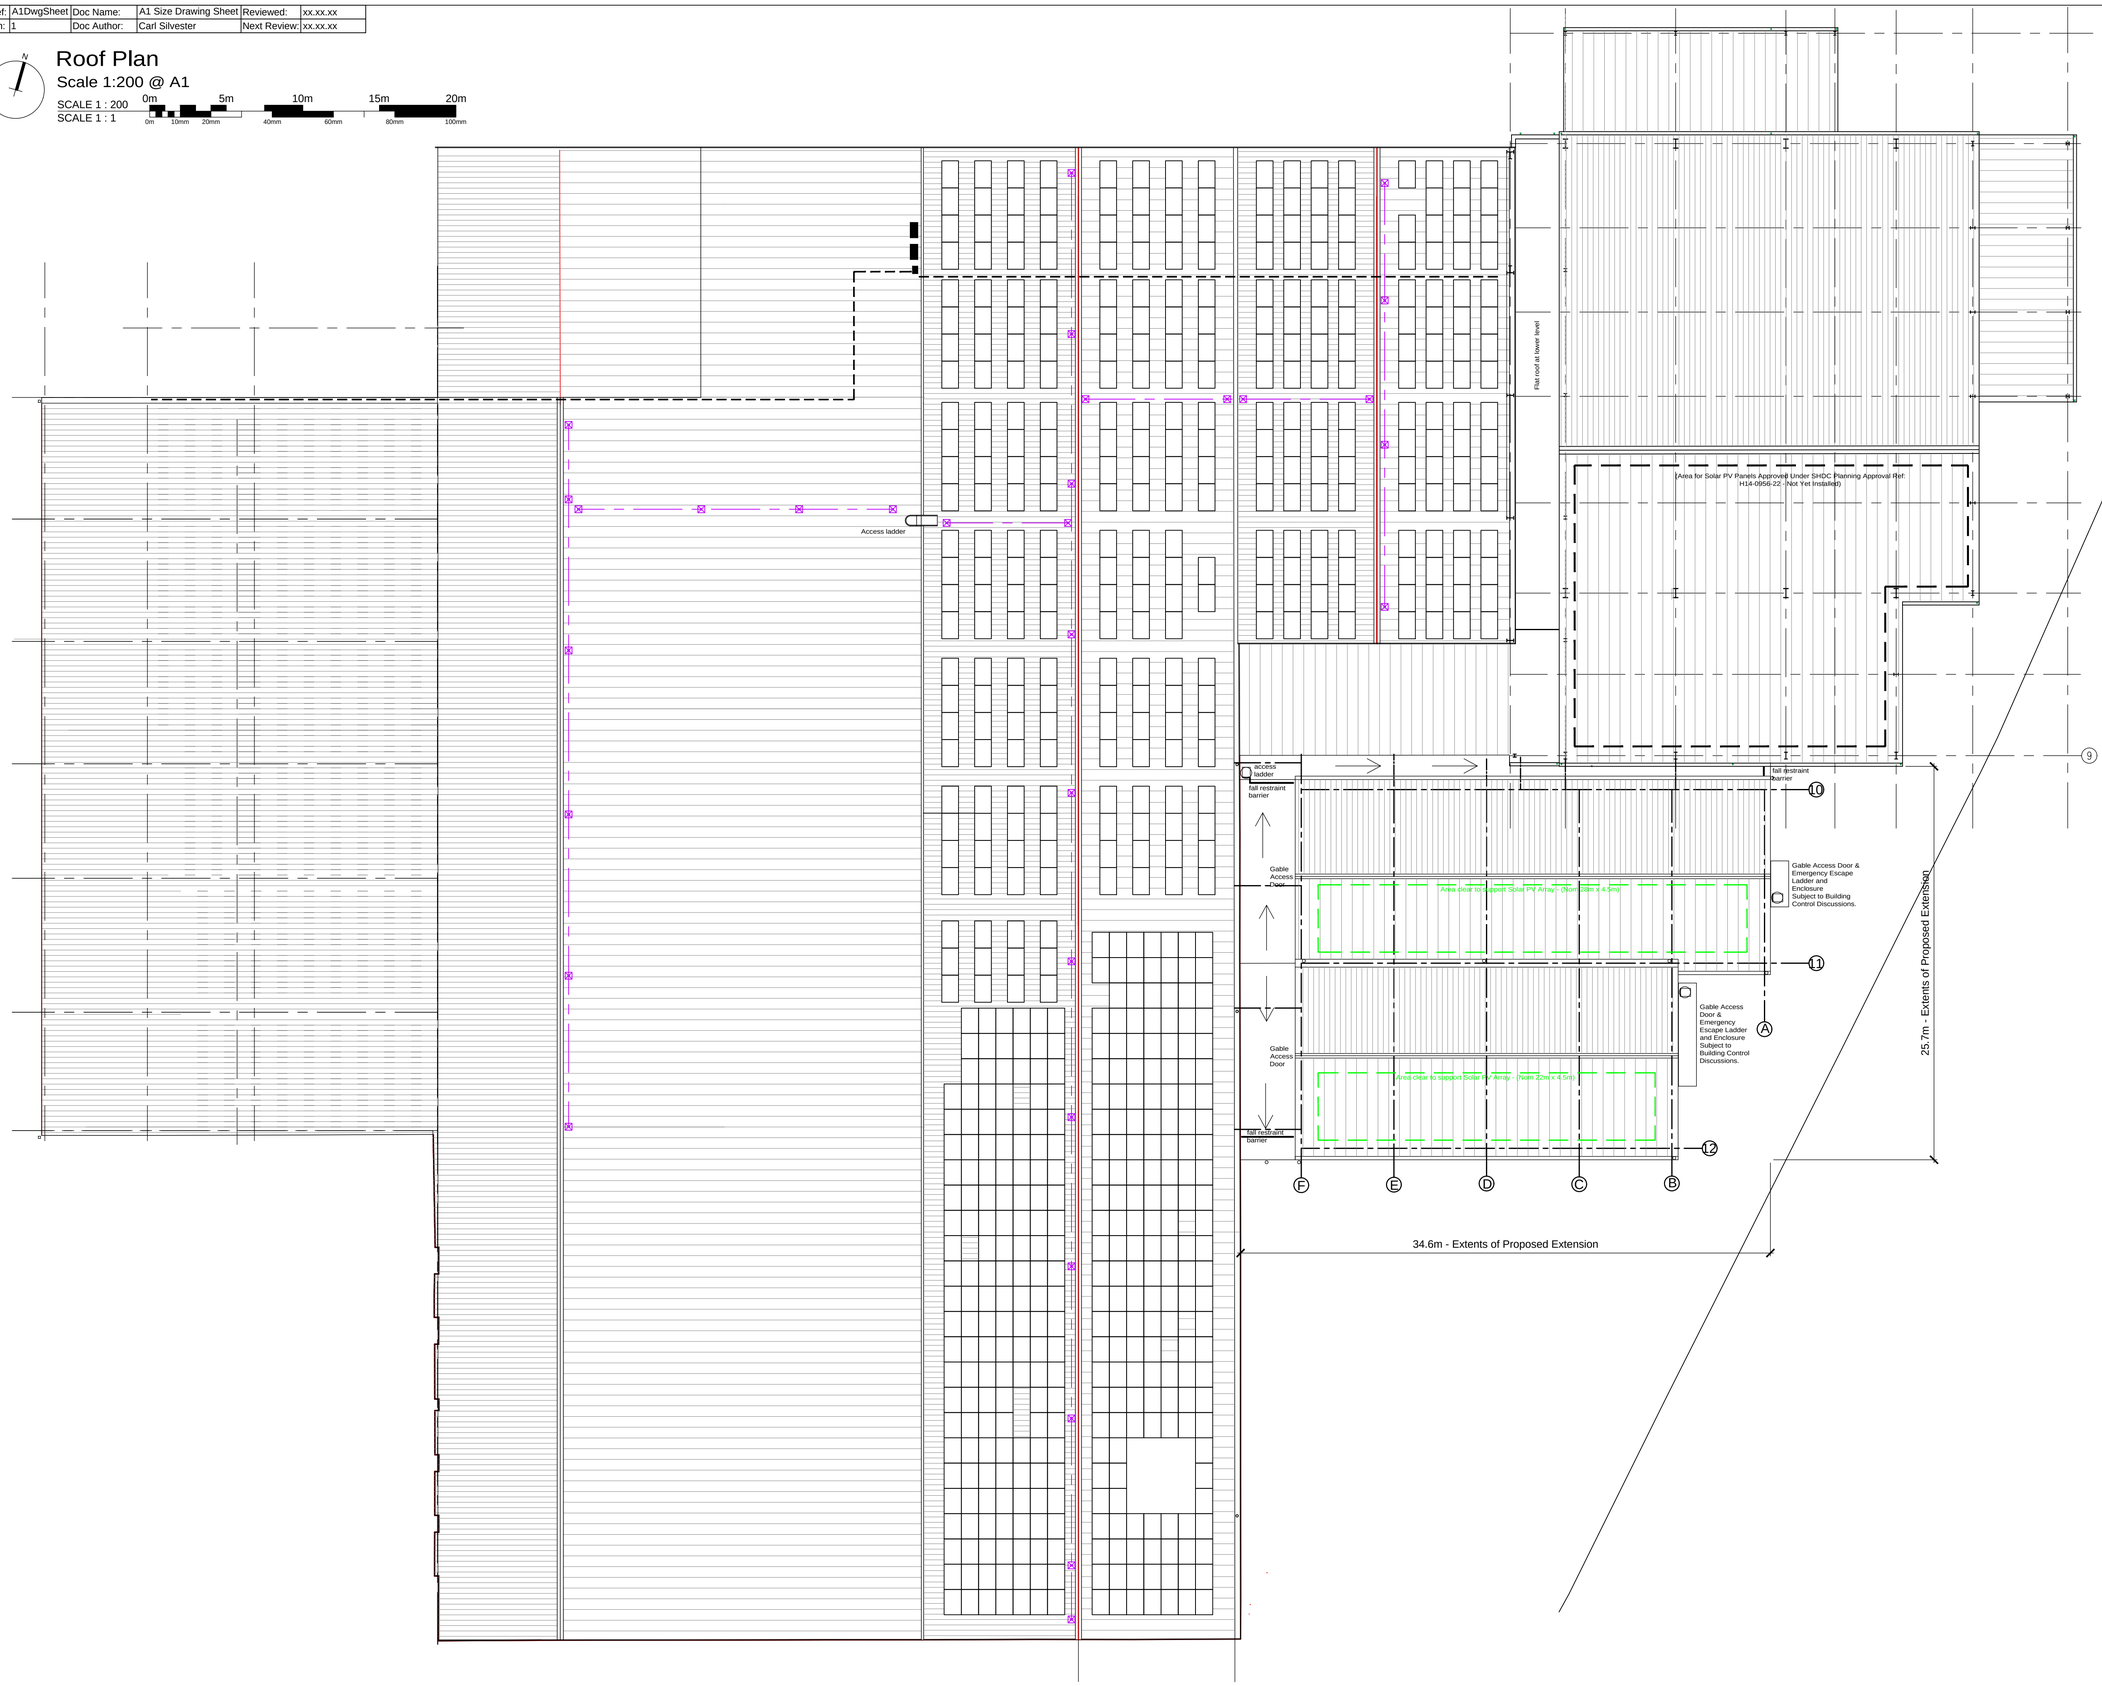

DO NOT SCALE THIS DRAWING. THE CONTRACTOR IS DEEMED TO HAVE CHECKED ALL DIMENSIONS ON SITE AND REPORT ANY DISCREPANCIES TO OGLESBY & LIMB LTD.
THE CONTENTS OF THIS DRAWING ARE COVERED BY COPYRIGHT AND REMAIN THE PROPERTY OF OGLESBY & LIMB LTD. WRITTEN APPROVAL MUST BE OBTAINED FROM OGLESBY & LIMB LTD PRIOR TO DUPLICATION OR REPRODUCTION OF THIS DRAWING OR ITS CONTENTS.
ANY DIMENSIONS NOT SHOWN ARE TO BE CHECKED AND AGREED WITH OGLESBY & LIMB LTD.

Ref.	Date	Description	Initial
P1	21.01.2026	Status amended to Planning Application Issue	CLS

Oglesby & Limb Ltd
Chartered Architect and Technologist
Suite 1 Market Chambers
12 Market Place, Spalding, Lincs
PE11 1SL
Tel: 01775 761196
e-mail: design@o-l-ltd.co.uk

Client:
J.O.Sims Ltd.

Project:
Extension Adjacent Store 6
J.O.Sims Ltd
Pudding Lane, Pinchbeck
Spalding, Lincolnshire
PE11 3TJ

Drawing Title:
Proposed Extension - Roof Plan As Proposed

PLANNING APPLICATION ISSUE

Date:	Scale:
Nov 25	as shown @ A1
Drawn by: **CLS**	Checked by: **AJO**

Drawing Number: **A1803 - 13**

Rev: **P1**