
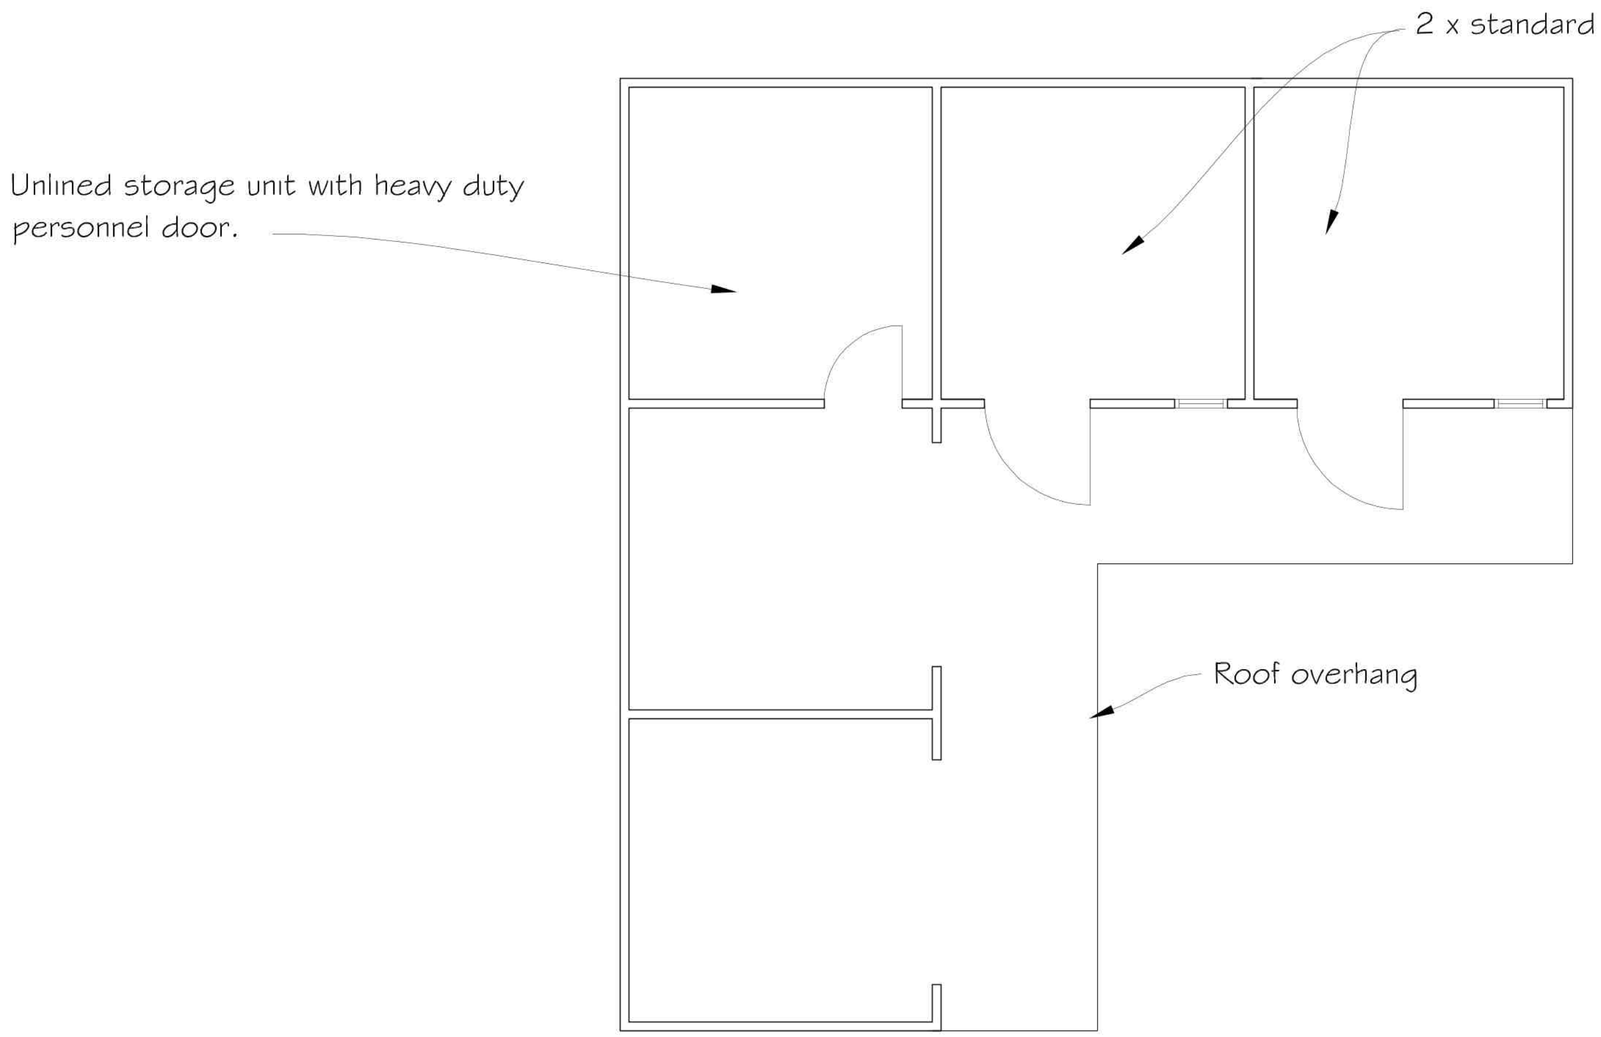



Floor Plan scale 1:50

East Facing Elevation scale 1:100

North Facing Elevation scale 1:100

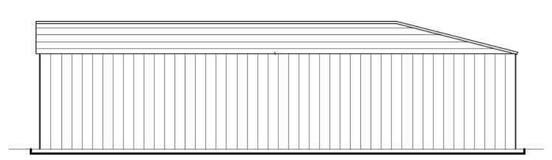

West Facing Elevation scale 1:100

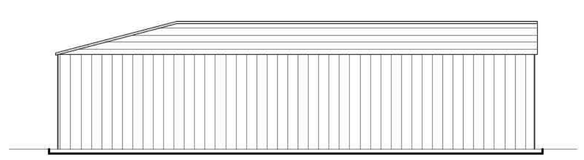

South Facing Elevation scale 1:100




0 50
Metres

ReQuestaPlan

Plan Produced for: Sarah Chapman
Date Produced: 11 Feb 2022
Plan Reference Number: TQRQM22042144742399
Scale: 1:1250 @ A4

© Crown copyright and database rights 2021 OS 100042766

Location Plan scale 1:1250
Crown Copyright Ordnance Survey. Licence no. 100042766

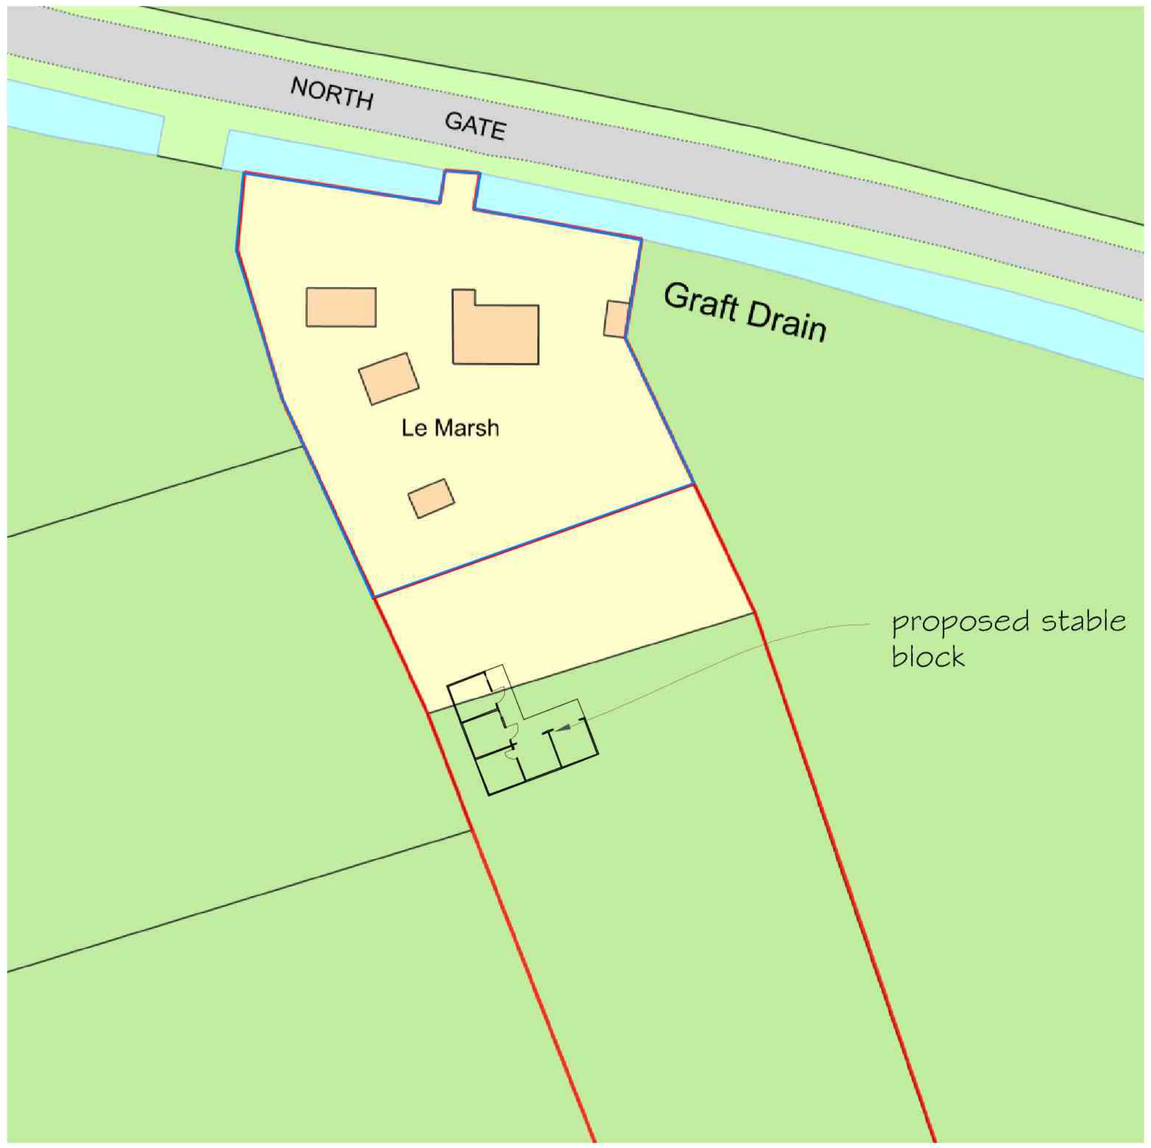

Block Plan scale 1:500

Jill E. Croydon
DRAUGHTING SERVICES
8 Victoria Grove, Morton, Bourne, Lincolnshire PE10 0PL
Tel: 01778 570821

TITLE

STABLE BLOCK PROPOSAL
LE MARSH, NORTHGATE,
PINCHBECK, SPALDING,
LINCOLNSHIRE
PE11 3TA

DRAWN:- J.E.C	DATE:- FEBRUARY 2022	A 1
DRAWING NO:- 20220203	SCALE:- 1:50, 1:100	