



LOCATION PLAN
1:2500
NORTH
Ex. Pair Of Cottages.
Note, Mr. Freir Farms
100 Acres, Wheat & Sugar beet
New House Required.
PROPOSED NEW ACCESS
Ex Store / Workshop.
Mr. Freirs' Business
As Agric. Machinery Sales.
Ex Feedstore, Stock Yard
Mrs. Freir's Business, Livestock.
Breeding Highland Cattle,
Shetland Ponies, Alpacca.
The Yews Farm
Freirs Drain
Ex. Stock: 8 Highland Cattle For Breeding
+4 Young, 12 Shetland Ponies For
Car Showroom
1.860 Acres available
World Trade
5.457 Acres
(SOLD)
Hotel Site
2.689 Acres available
General Industrial / Offices
2.805 Acres available
Application Pending
to Extend Garden
Centre.
Ex. Builders Merchants
Garden Centre.
Application Pending For One Bedroom Dwellings
4acre Rented For Grazing.
Farm Office.
Ex. House HUGE, Listed Building,
Servants Quarters Etc.
Mr. & Mrs. Freir Live Alone,
No Children.
Sharp's Bridge
Spalding Road
Enterprise Way
Pennygate Dro.
Disantled Railway
House
Drain
Track

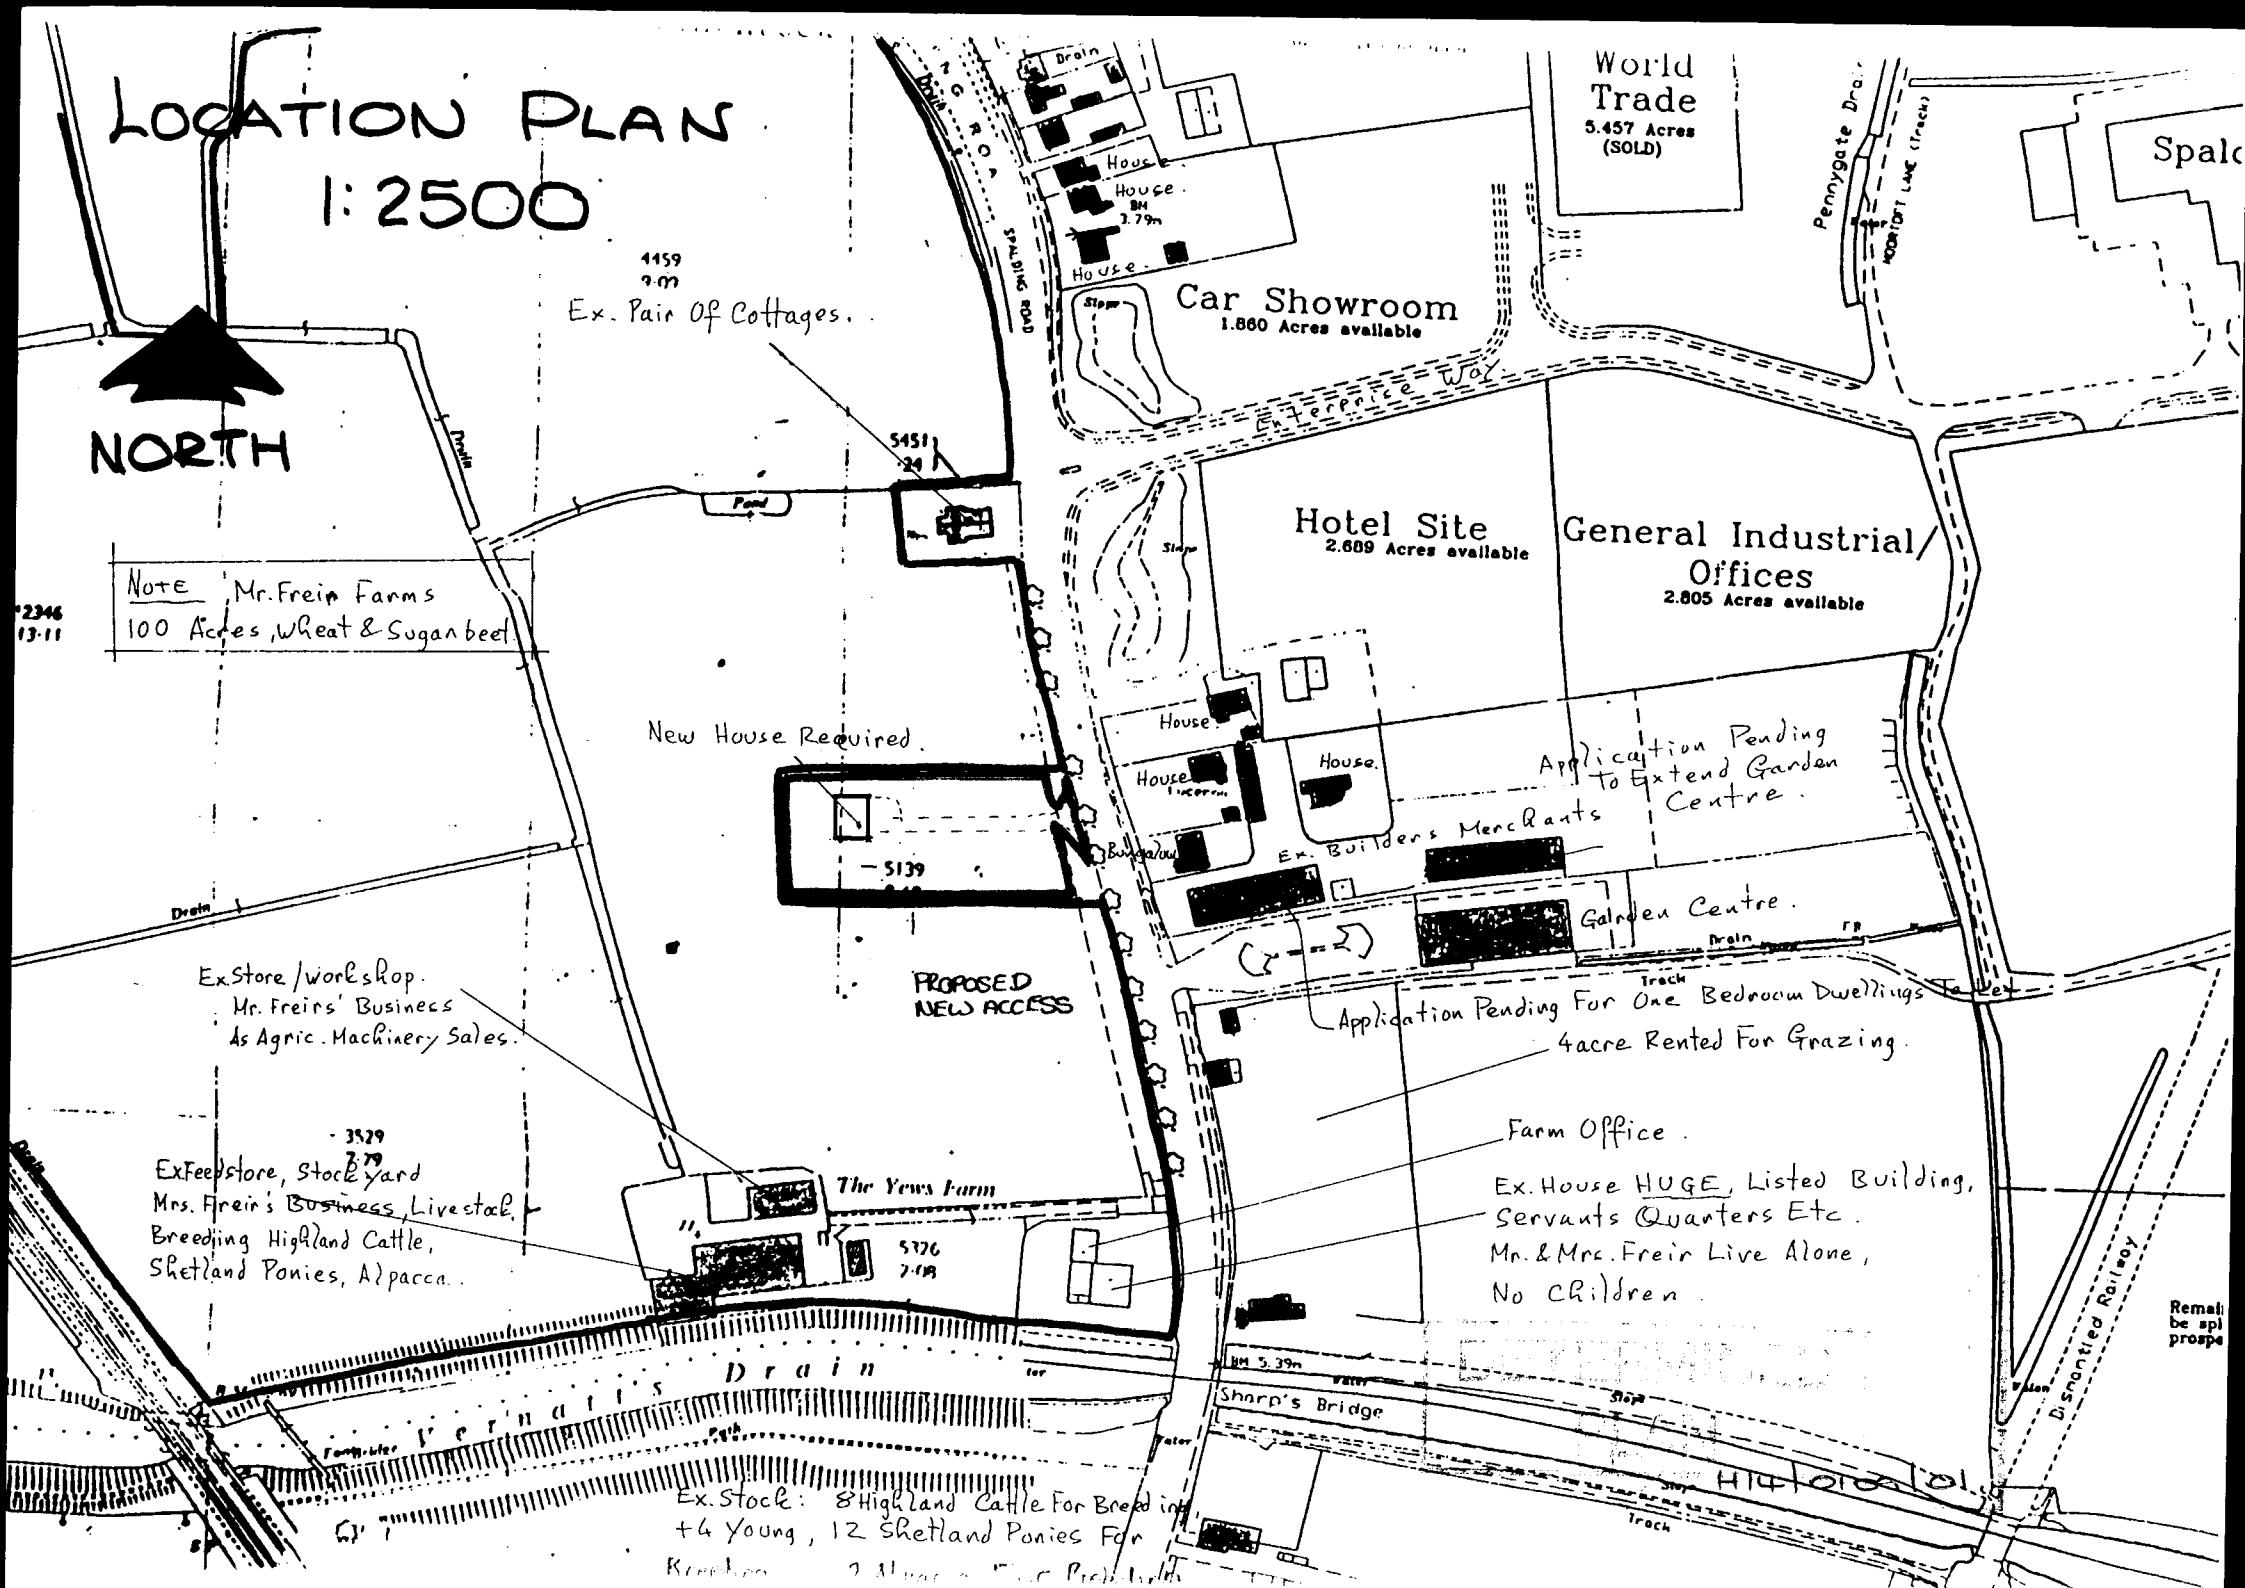


45° DOG-TOOTH DENTIL COURSE AND PROJECTING BWK ~ FACADE ONLY

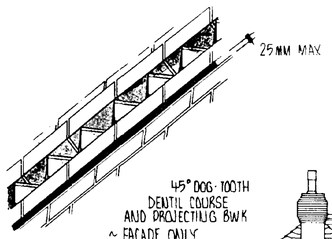


Side

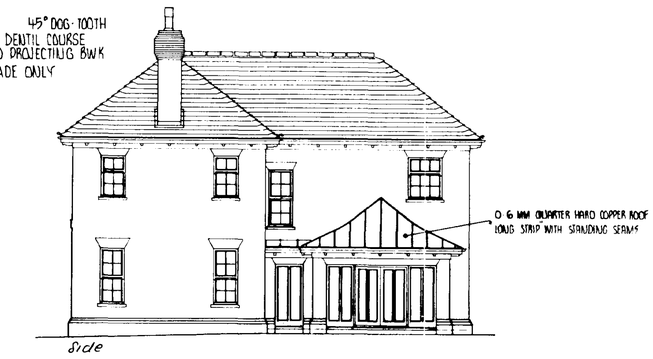


Front

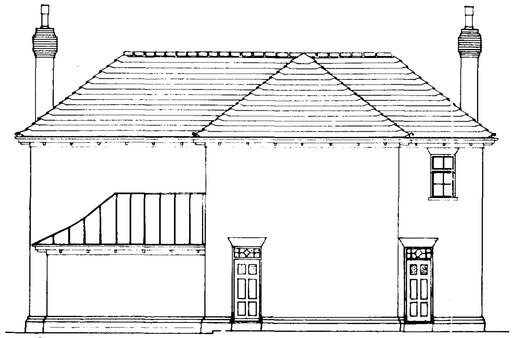


Rear

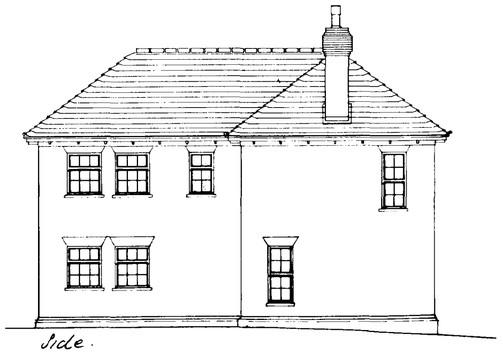


Side

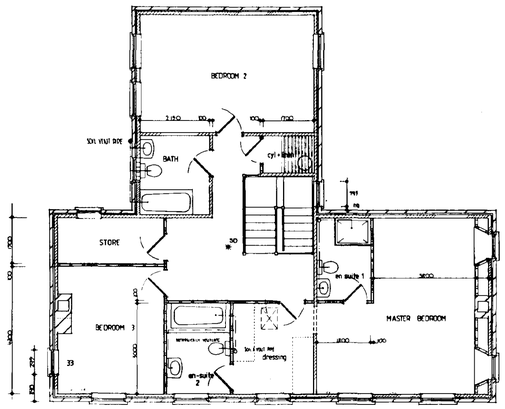


FIRST FLOOR

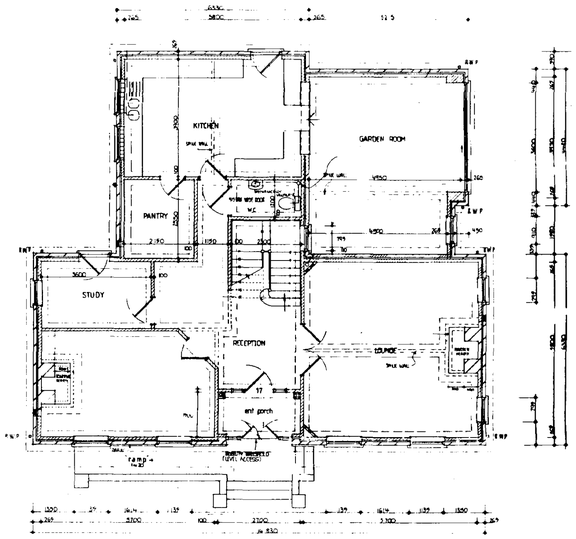

GROUND FLOOR

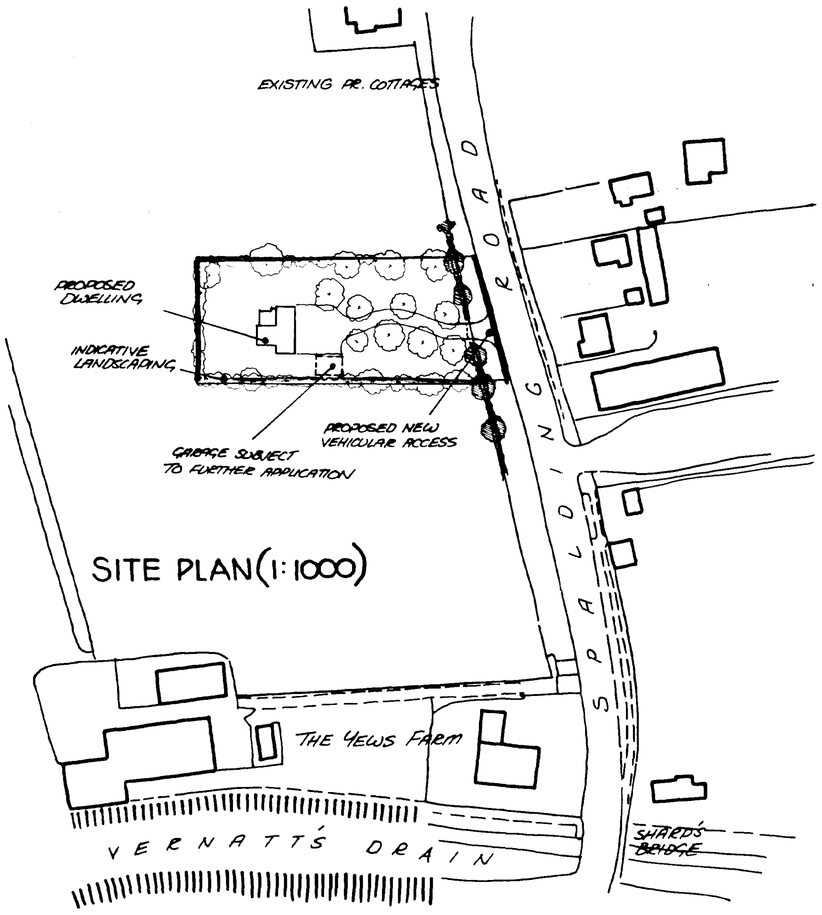

SITE PLAN (1:1000)

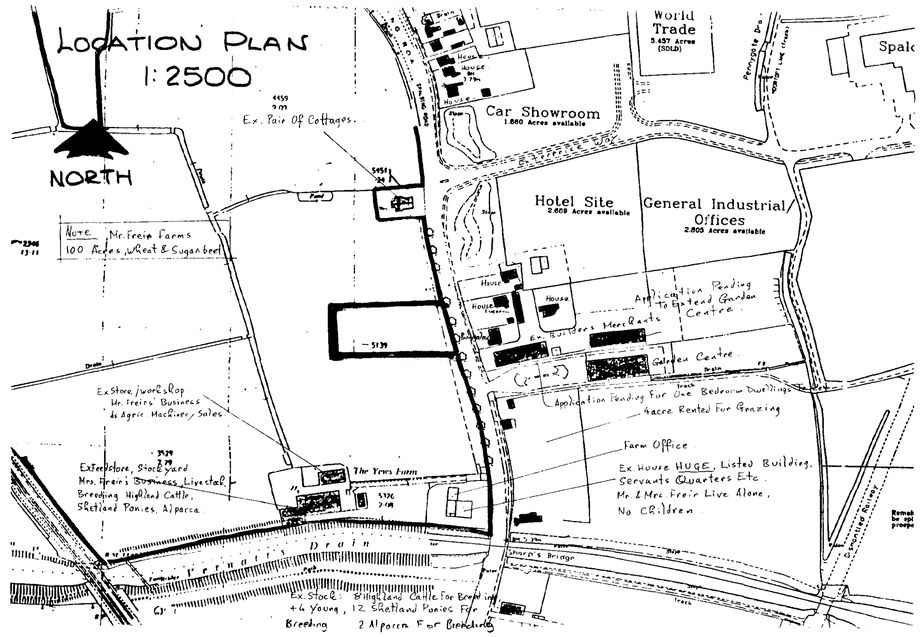

SOUTH HOLLAND DC
DEVELOPMENT CONTROL
12 MAR 2001
DETERMINED
109/01
PLAN

PODDINGTONS
Architectural Design Consultants
Rabbit Hollow, Church Lane, North Rauceby, Sleaford, Lincs. NG34 8QU
Tel. (01529) 488033 Fax. (01529) 488044

Project
PROPOSED DWELLING OFF SPALDING ROAD PINCHBECK SPALDING LINCS

FOR MR & MRS. FREIR

Drawing.
PLANS PROPOSED

Scale.	Drawing. No.
1:2500 1:100 1:1000	3012-1
Drawn.	
Date.	Rev.