
Date: Jan. 97.


1/APP/A2525/A/95/252011/P2

Glenside North, Money Bridge, West Pinchbeck.
for Mr and Mrs J. Sneath. Scale: 1:100

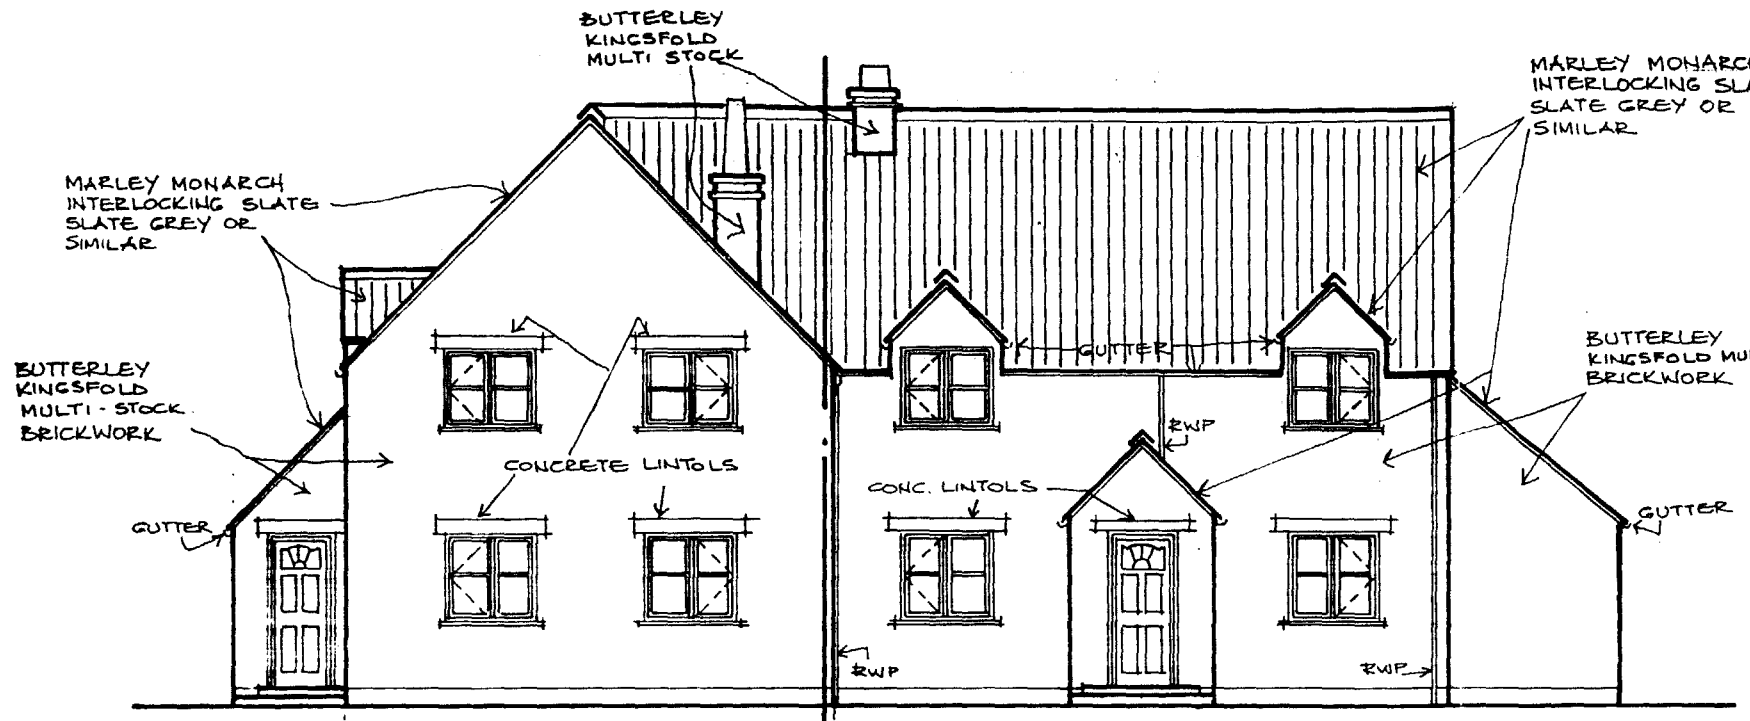

COTTAGE. 1. COTTAGE. 2.

FRONT ELEVATION.

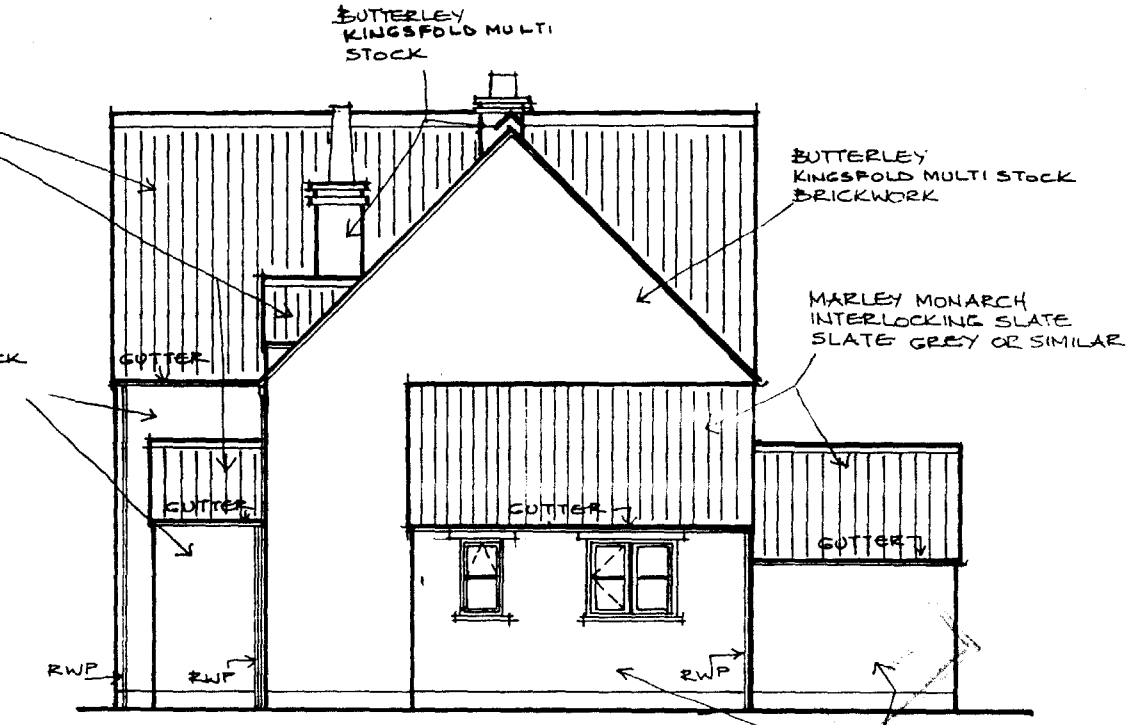


SIDE ELEVATION COT. 2.



COTTAGE 2. | COTTAGE 1

REAR ELEVATION

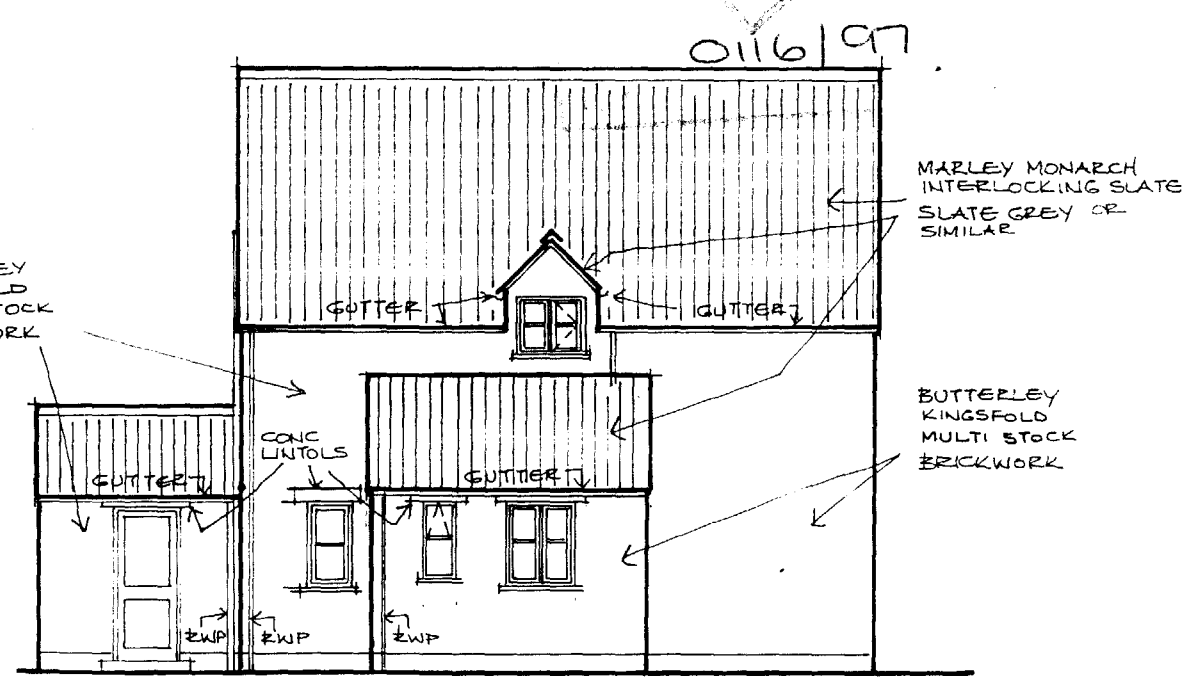


SIDE ELEVATION COT. 1

APPROVED PLAN
Ref.

JS/01 A

Received Matters T/APP/A2525/A/93/232201/P2
Glenside North, Money Bridge, West Pinchbeck.
for
Mr and Mrs J.Sneath.

Scale: 1:500 Date: Jan.97.

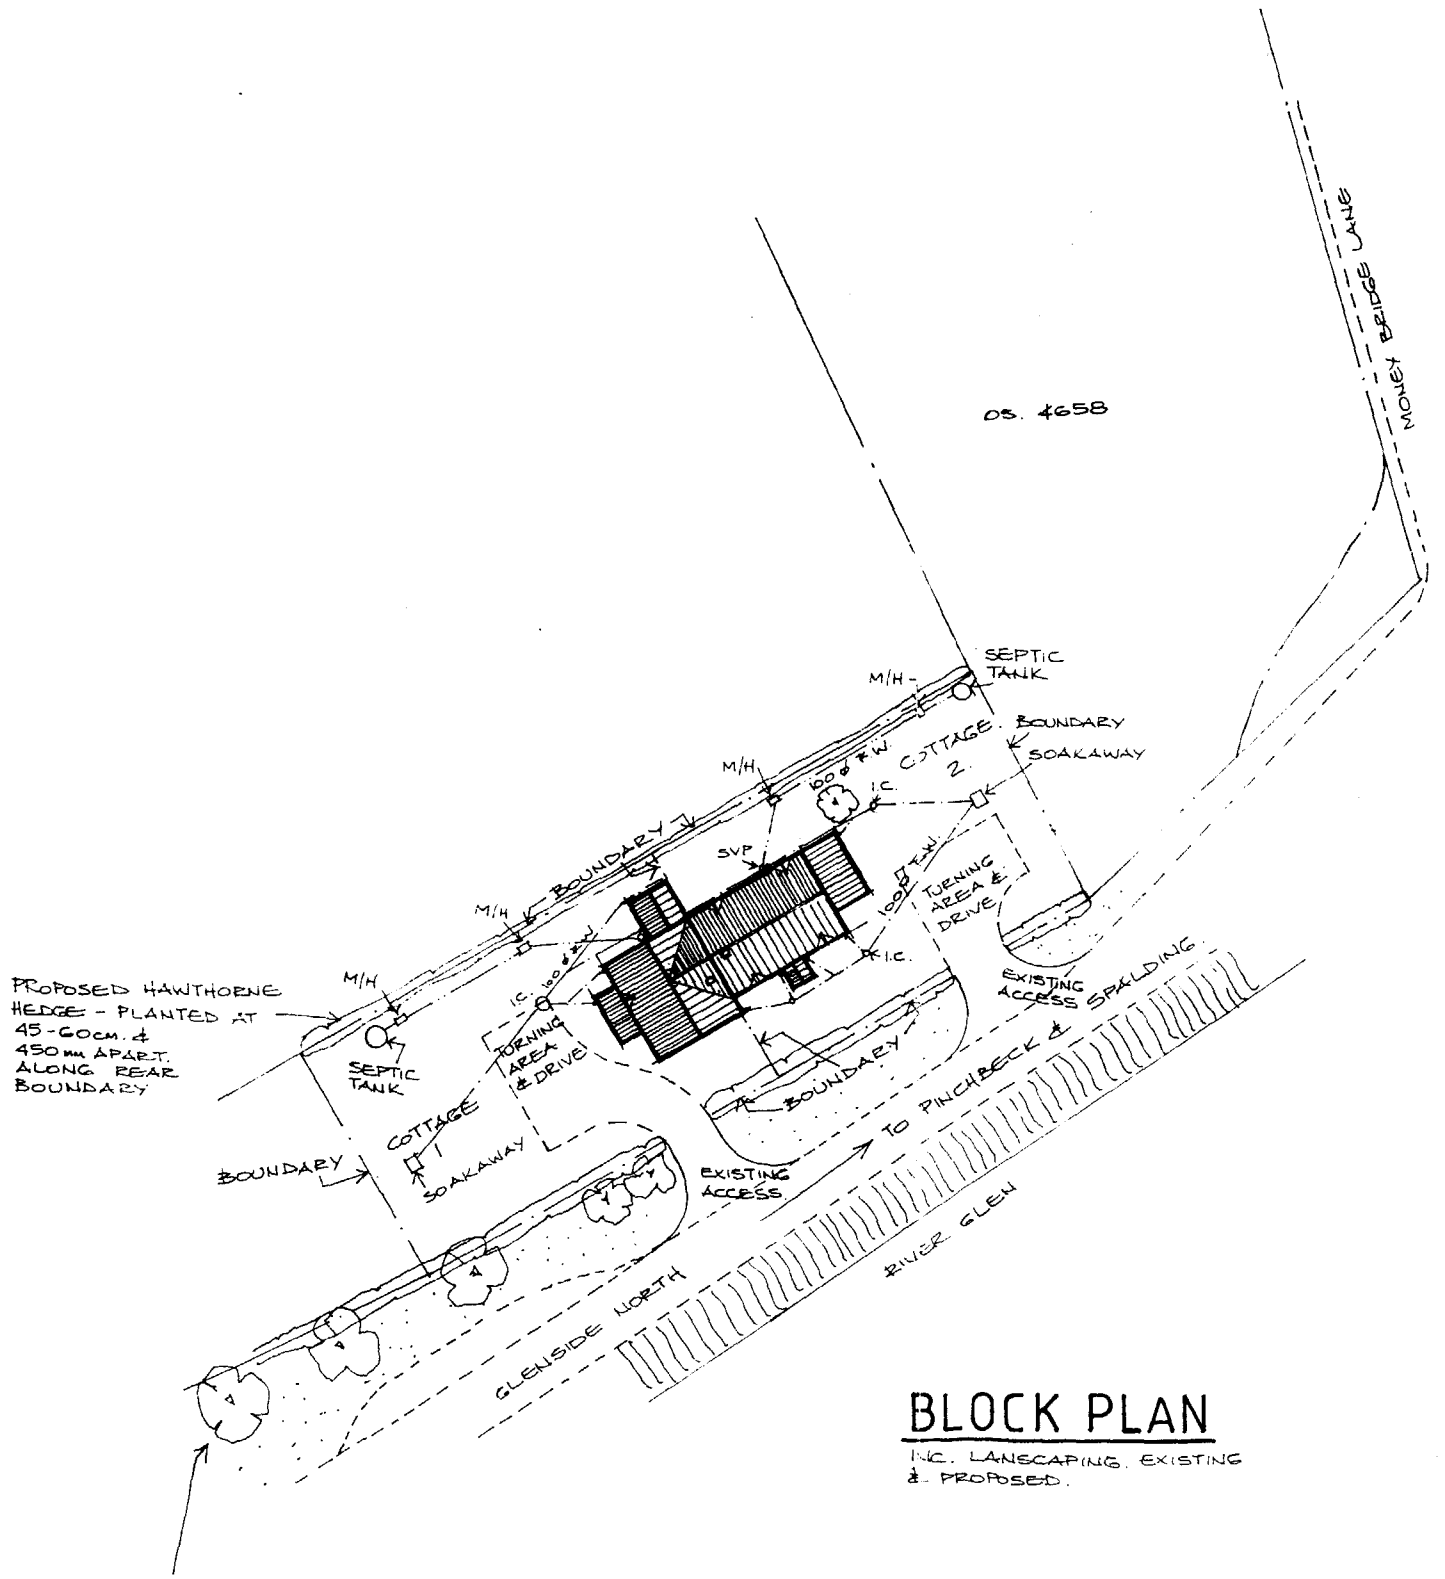


BLOCK PLAN

N.C. LANSCAPING. EXISTING & PROPOSED.

WHERE NEW PLANTING OF HEDGE IS PROPOSE. MULCHING IS REQUIRED. LEAFMOULD & LEAVES, BRACKEN, COURSE PEAT OR BARK CHIPPING ARE ALL SUITABLE.

0116/94.

15/04

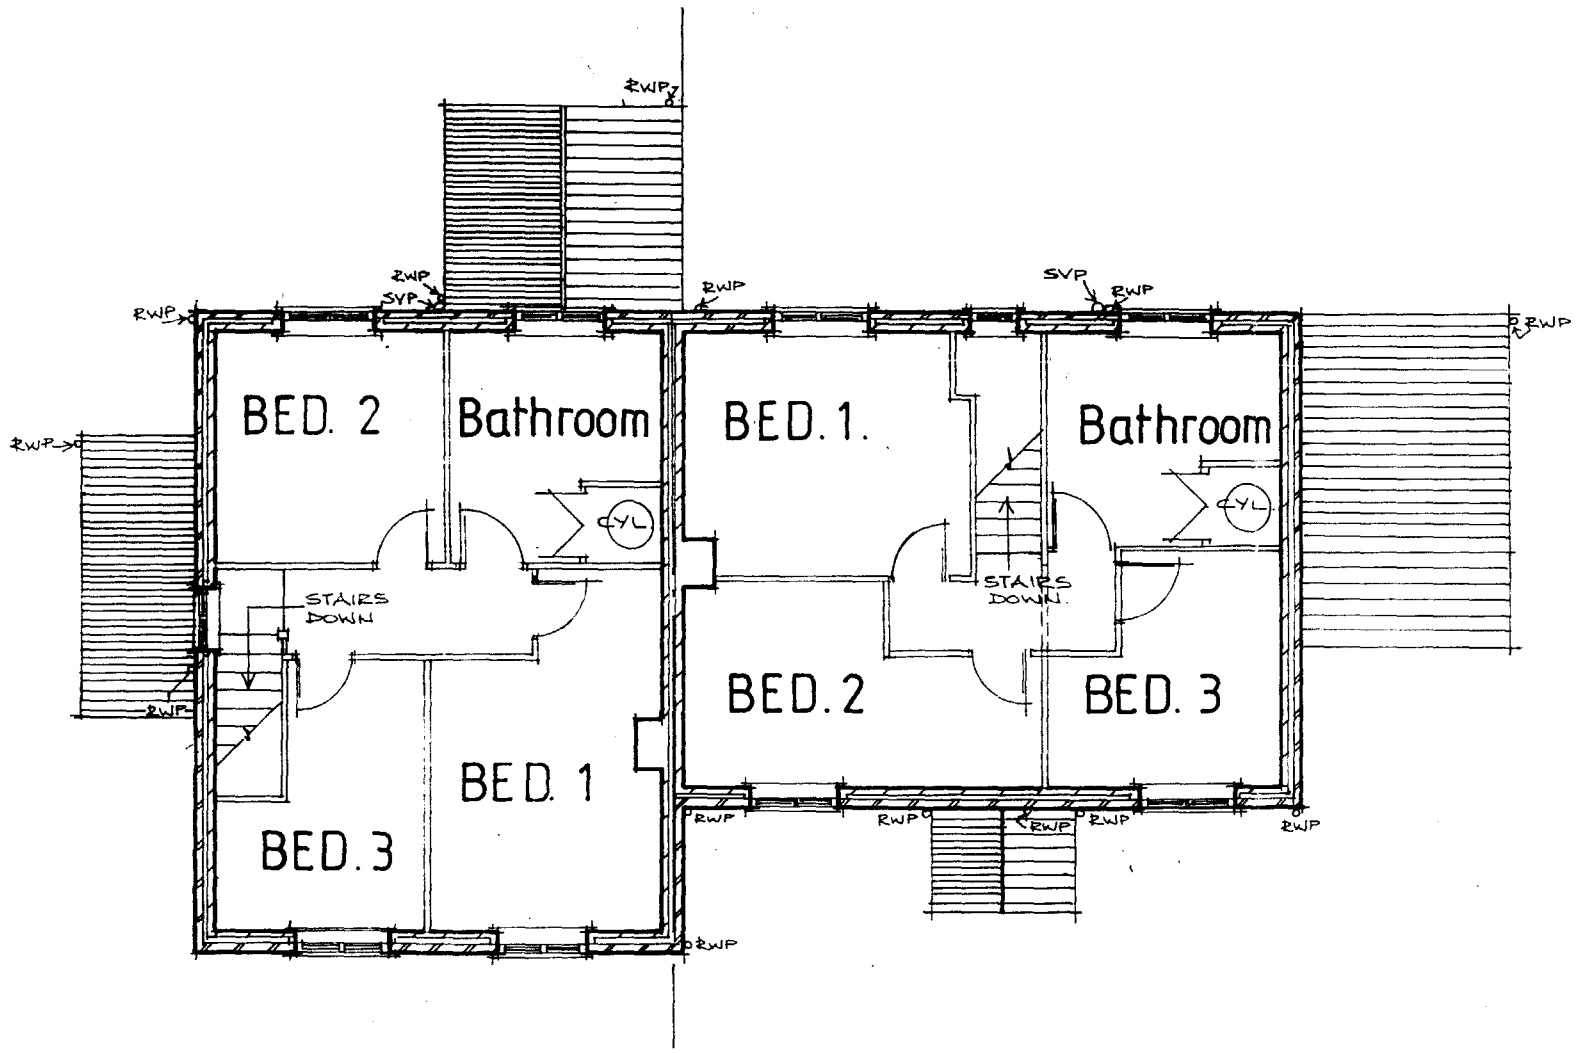

FIRST FLOOR LAYOUT

COTTAGE 1. COTTAGE 2


0116/94.

PWL

~~Reserved Matters~~ T/APP/A2525/A/93/232201/P2
Glenside North,Money Bridge,West Pinchbeck.
for
Mr and Mrs J.Sneath.

Scale : 1:100 Date: Jan.97.

JS/03

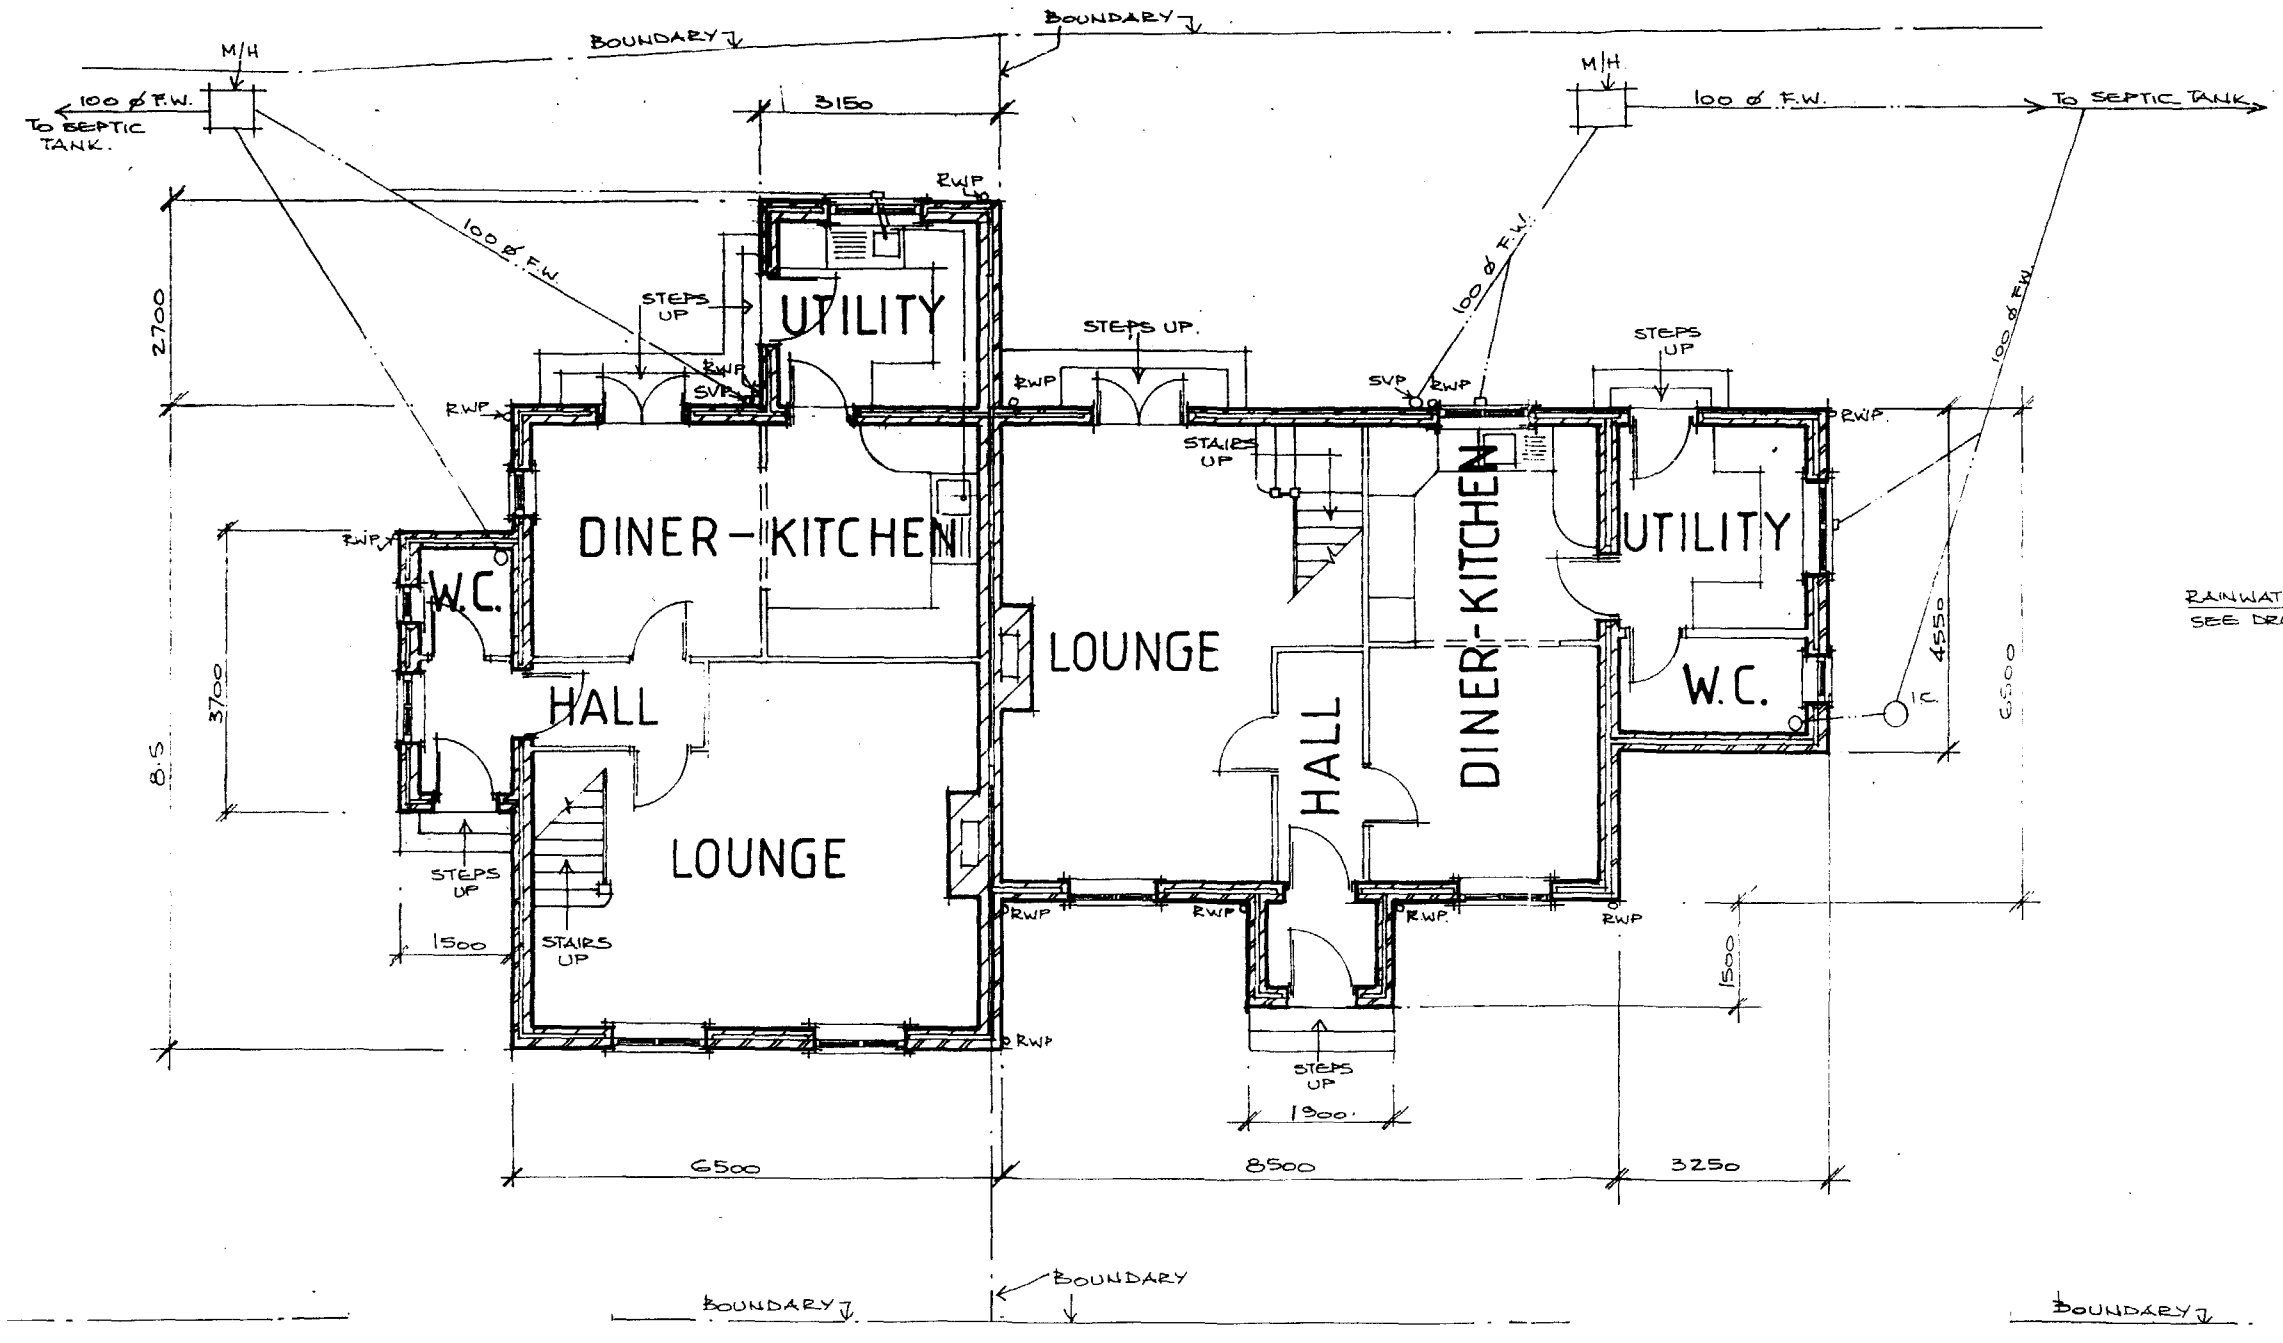

RAINWATER DISPOSAL
SEE DRG No JS/04

FOR DRIVEWAY & ACCESS
SEE BLOCK PLAN.

FOR DRIVEWAY &
ACCESS SEE BLOCK PLAN

GROUND FLOOR LAYOUT

COTTAGE. 1.

COTTAGE. 2.

~~Reserved Matters~~ T/APP/A2525/A/93/232201/P2
Glenside North, Money Bridge, West Pinchbeck.
for
Mr and Mrs J.Sneath.

Scale: 1:100 Date: Jan.97.

JS/02