

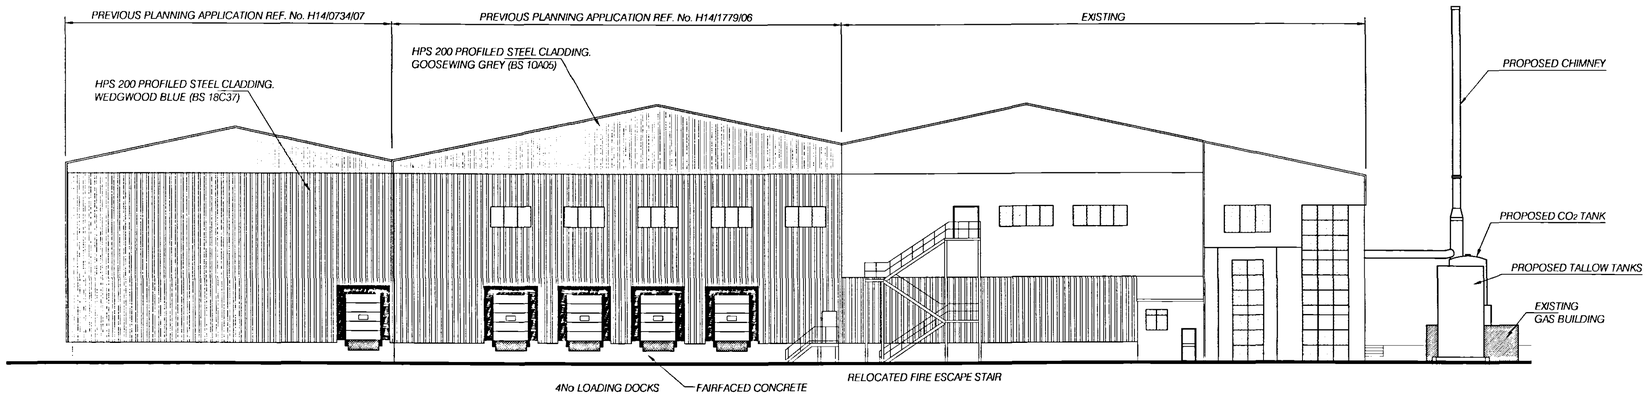



EAST ELEVATION PROPOSED

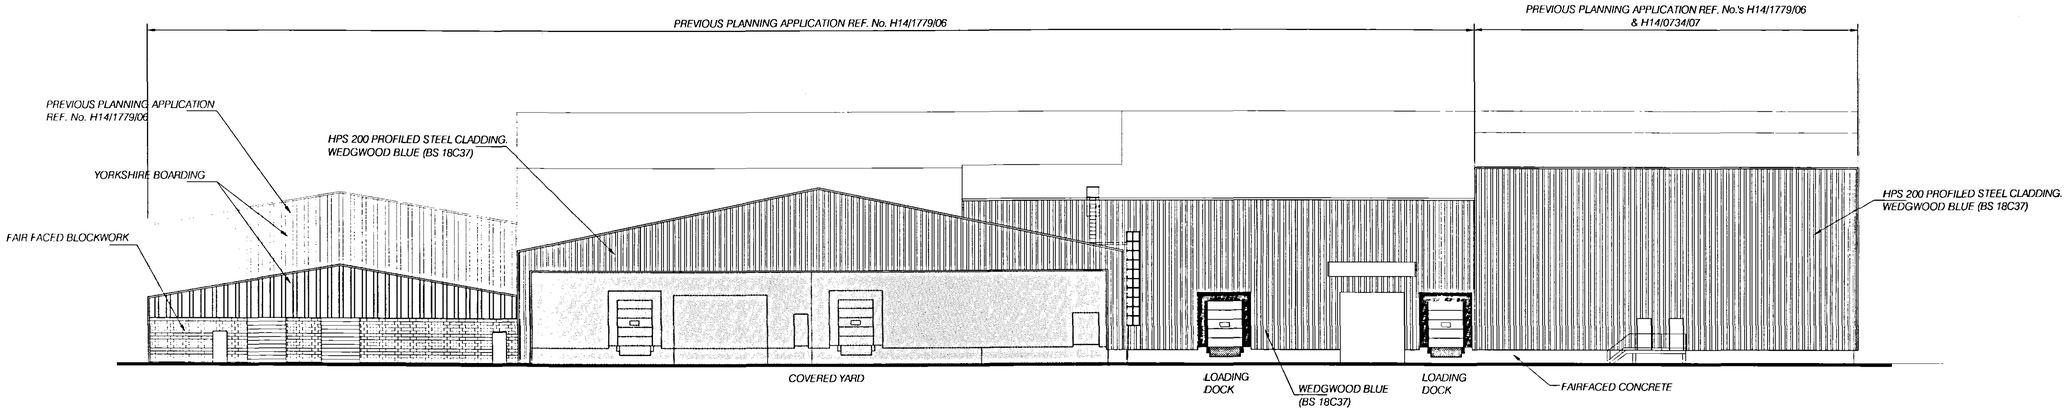

SOUTH ELEVATION

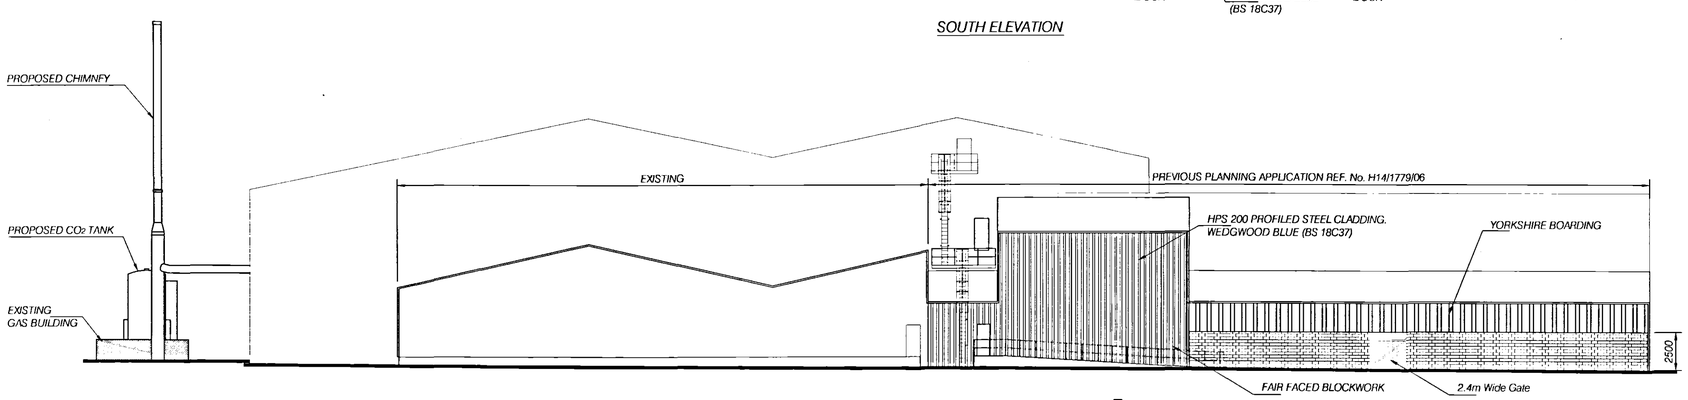

WEST ELEVATION PROPOSED

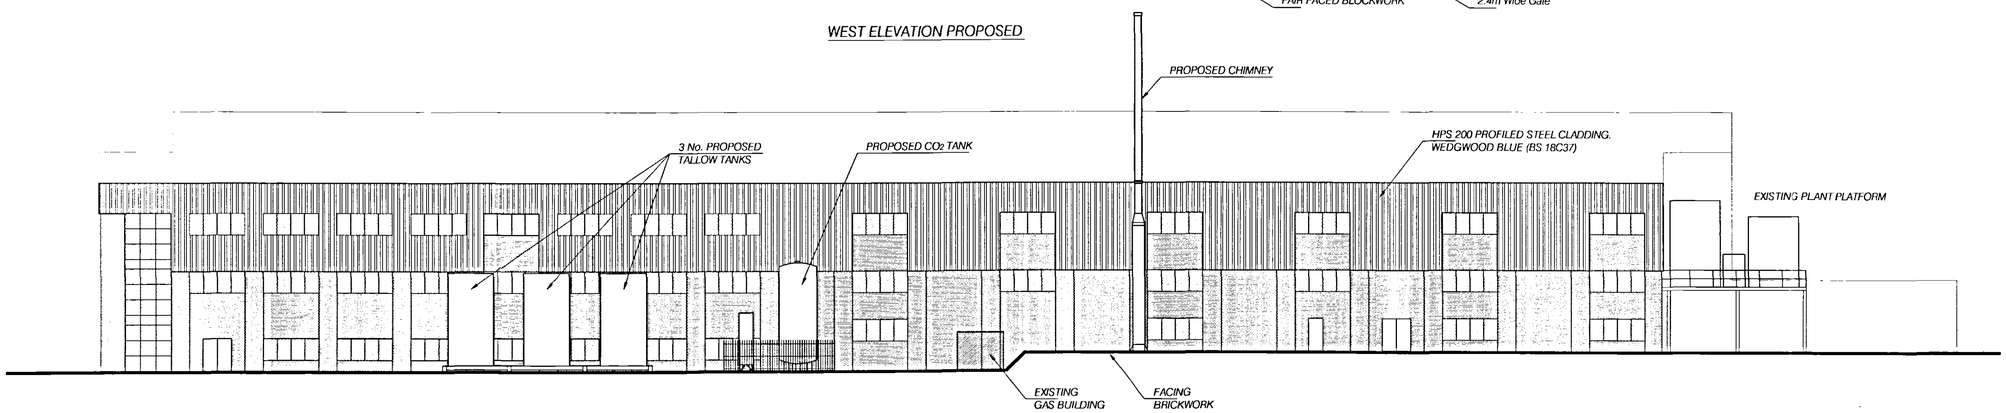

NORTH ELEVATION PROPOSED

DETAILS ON THIS DRAWING ARE COPYRIGHT OF SIDEBOTTOM RICHARDSON CHENG LIMITED.THIS IS A CONFIDENTIAL DOCUMENT AND MUST NOT BE COPIED, USED OR DIVULGED IN ANY WAY WITHOUT PRIOR WRITTEN CONSENT

SHDC Planning & Development
29 JAN 2008
Ref: 0120108

DETERMINED PLAN

REV	DATE	REMARKS

STATUS PLANNING

SRC SIDEBOTTOM RICHARDSON CHENG LTD
15 HIGH STREET, SPALDING, LINCS. PE11 1TW
TEL: (01775) 712660
FAX: (01775) 712635
CONSULTING STRUCTURAL AND CIVIL ENGINEERS
E-MAIL: src@s-r-c.co.uk

PROJECT
Proposed Application Relating To Meat Proccessing Plant Spalding, Lincolnshire for Woodhead Brothers

TITLE
Proposed Elevations

DATE	01/08	SCALE	1:200
DRAWN		CHECKED	
DESIGN		FILENAME	37506-412

DRG No.37506/412 REV