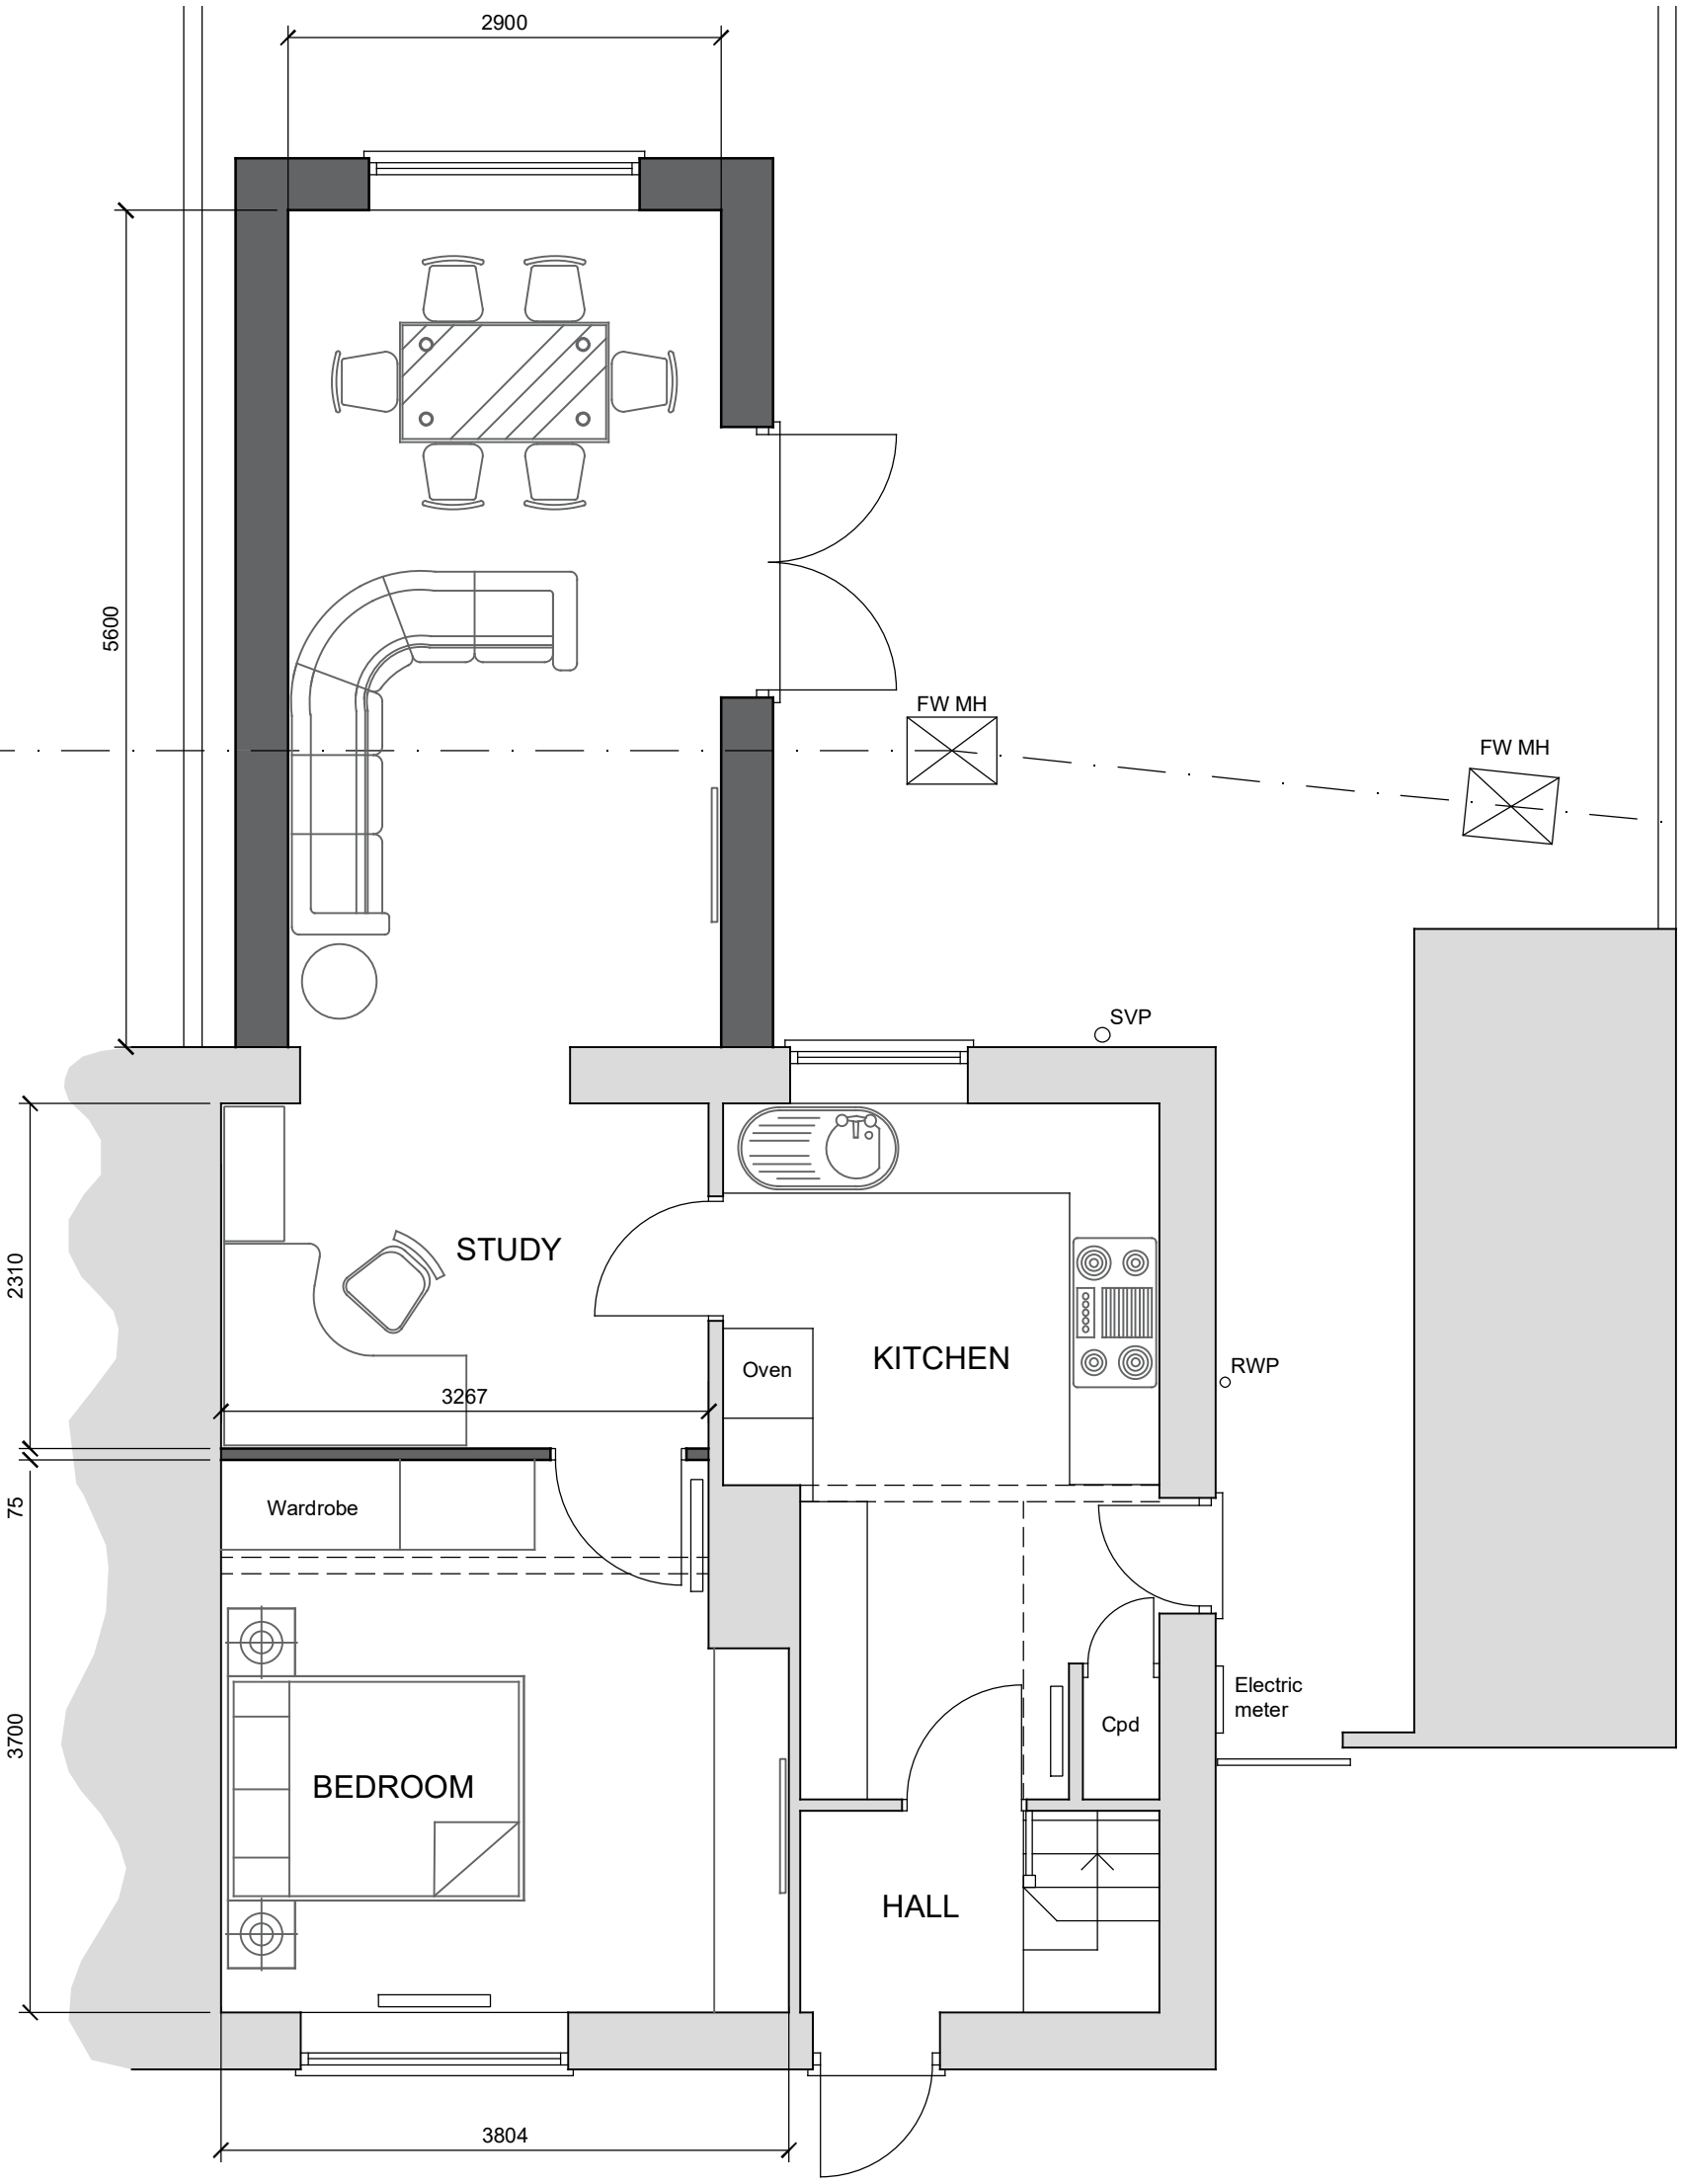


PROPOSED GROUND FLOOR PLAN
1:50

0 3 6 9 12 15 feet
0 1 2 3 4 5 m

Chris Lilley Architectural Services
chrislilley85@yahoo.co.uk Tel 07738 302711

Project:	Alterations and Extension	Date:	February 2023
Address:	58 Edinburgh Walk, West Pinchbeck, Lincolnshire	Scale:	1:50 on A3
Client:	Mr and Mrs Stone	Job No:	23006
Drawing Title:	Proposed Ground Floor Plan	Dwg No:	03 A