




EXISTING END ELEVATION 1:100

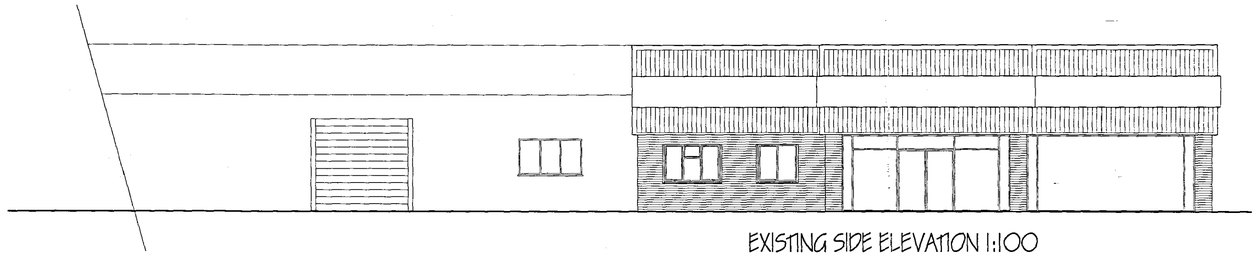


EXISTING SIDE ELEVATION 1:100

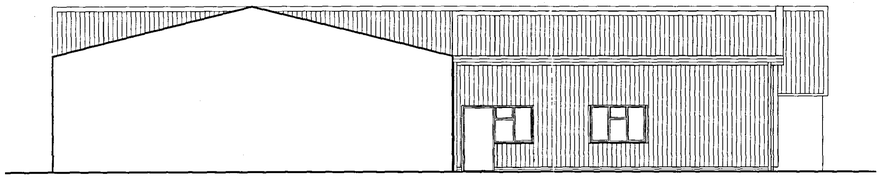

PROPOSED END ELEVATION 1:100

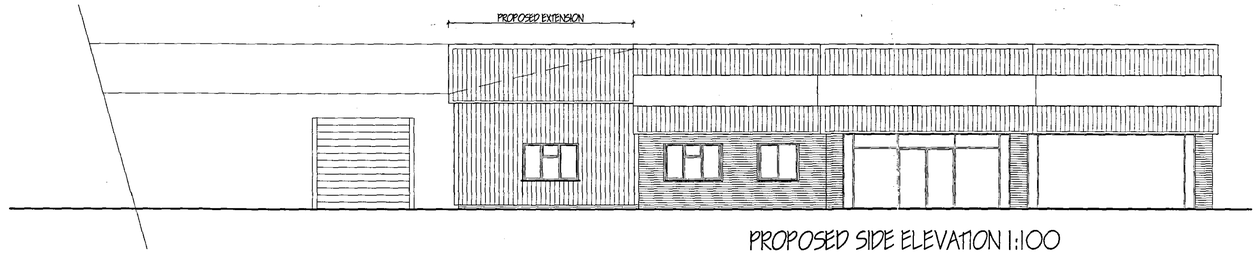


PROPOSED SIDE ELEVATION 1:100

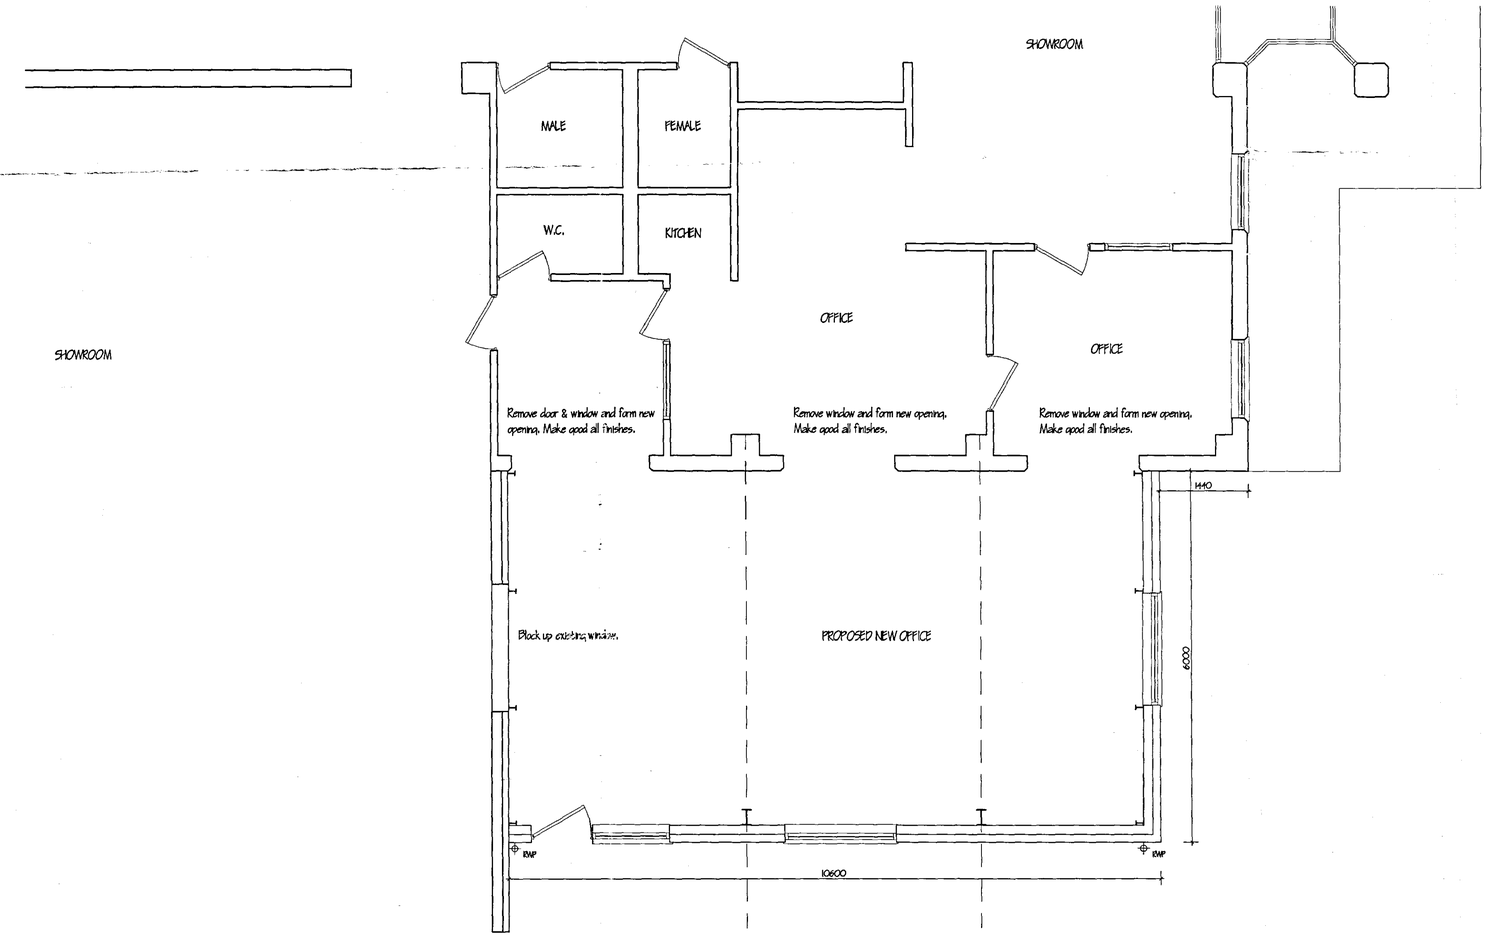


PROPOSED GROUND FLOOR PLAN 1:50

SHDC
Planning & Development
26 JAN 2007
Ref: 0125/07

| ref. | revision | date |
|---|---|---|


**G. R. MERCHANT LTD.**
**I.ENG AMICE FIWO**

**ARCHITECTURAL, STRUCTURAL AND LAND DRAINAGE CONSULTANTS**

**4 Wrights Mews**
**12A Park Road, Holbeach,**
**Spalding, Lincs. PE12 7EE**
**Tel: 01406 490800**
**Fax: 01406 425744**
**E-Mail: gr.merchant@btconnect.com**


Project
OFFICE EXTENSION
WARDENTREE LANE
PINCHBECK
SPALDING LINCS

Client
COUNTY INTERIORS

Drawing
FLOOR PLANS & ELEVATIONS
- PROPOSED

| Job Ref. | Drawing No. |
|---|---|
| 1503/06 | 01 |
| **Date** | **Drawn** |
| JAN '07 | SLB |

Scales
AS INDICATED

**DO NOT SCALE FROM THIS DRAWING**


This drawing is copyright and may not be altered, traced, photographed or used for any other purposes other than that for which it is issued. The General Contractor is to check all dimensions on site and report any discrepancies to the Architect. All details shown on the drawing including foundations are based upon typical site conditions related to the area. No responsibility can be accepted for abnormal conditions which may be discovered during excavation unless reported to the Architect before work is started. Details and methods may be considered suitable where they are commonly accepted practice. The extent of boundaries is established from information before foundations are set out. This information is limited to the extent of boundaries contained on plans not supported by a Land Title Certificate or Survey and is to be for the purposes of obtaining Planning / Building Regulation approval. The drawing must not be used as a setting out document as such. The work will not be supervised unless specifically so by G R Merchant or any representative thereof. It is the client or their appointed agents responsibility to ensure conformity, satisfaction of materials, workmanship, variations to contract and all matters to be rectified unless otherwise stated and all components and materials etc. to be used fitted and installed etc. in strict accordance with manufacturers instruction and relevant code of practice, materials shall conform to appropriate British standard specification or BBA certificate or European code equivalent. The Employer / Client shall assume that the appointed contractor is competent and will adopte all measures necessary to achieve compliance with Health and Safety legislation for Building sites and Work places. The Employer / Client is advised that should the works need to comply with the Construction Design and Management Regulations an Independent Planning Supervisor will be required. The works shall comprise of all that is shown on the drawing and details. Work that may not specifically be shown but may be reasonably inferred as necessary to carry out the works shall be deemed to be included. It is the said / land owners responsibility to be aware of the Party Wall etc. Act 1996 when building in close proximity to adjoining neighbors boundaries.


DETERMINED
PLAN