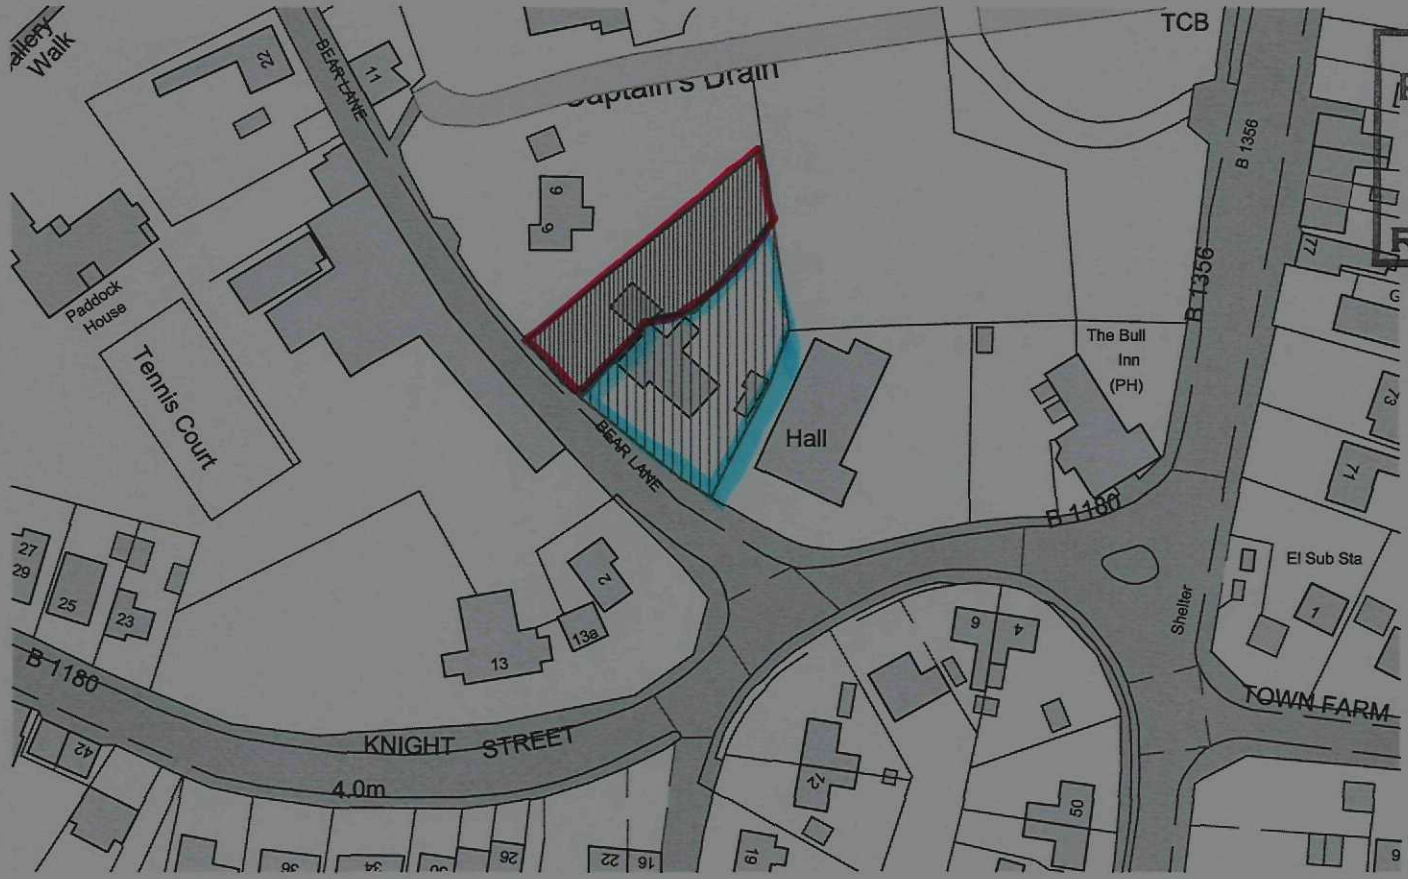


SHDC
Planning & Development
16 FEB 2010
Ref: 0127-10

Site Location Plan

Scale 1:1250


remway Design Ltd
2nd Floor - 5B Sheepmarket
Spalding
PE11 1BH
Tel: 01775 768 921
e-mail: enquiries@remwaydesign.co.uk

Site :
Proposed Residential Bungalow at Land Between: 7 & 9 Bear Lane Pinchbeck Spalding

Client :
Mr H S Boyall

Date : *****
Scale : as noted

Drawing No:
1852- 01

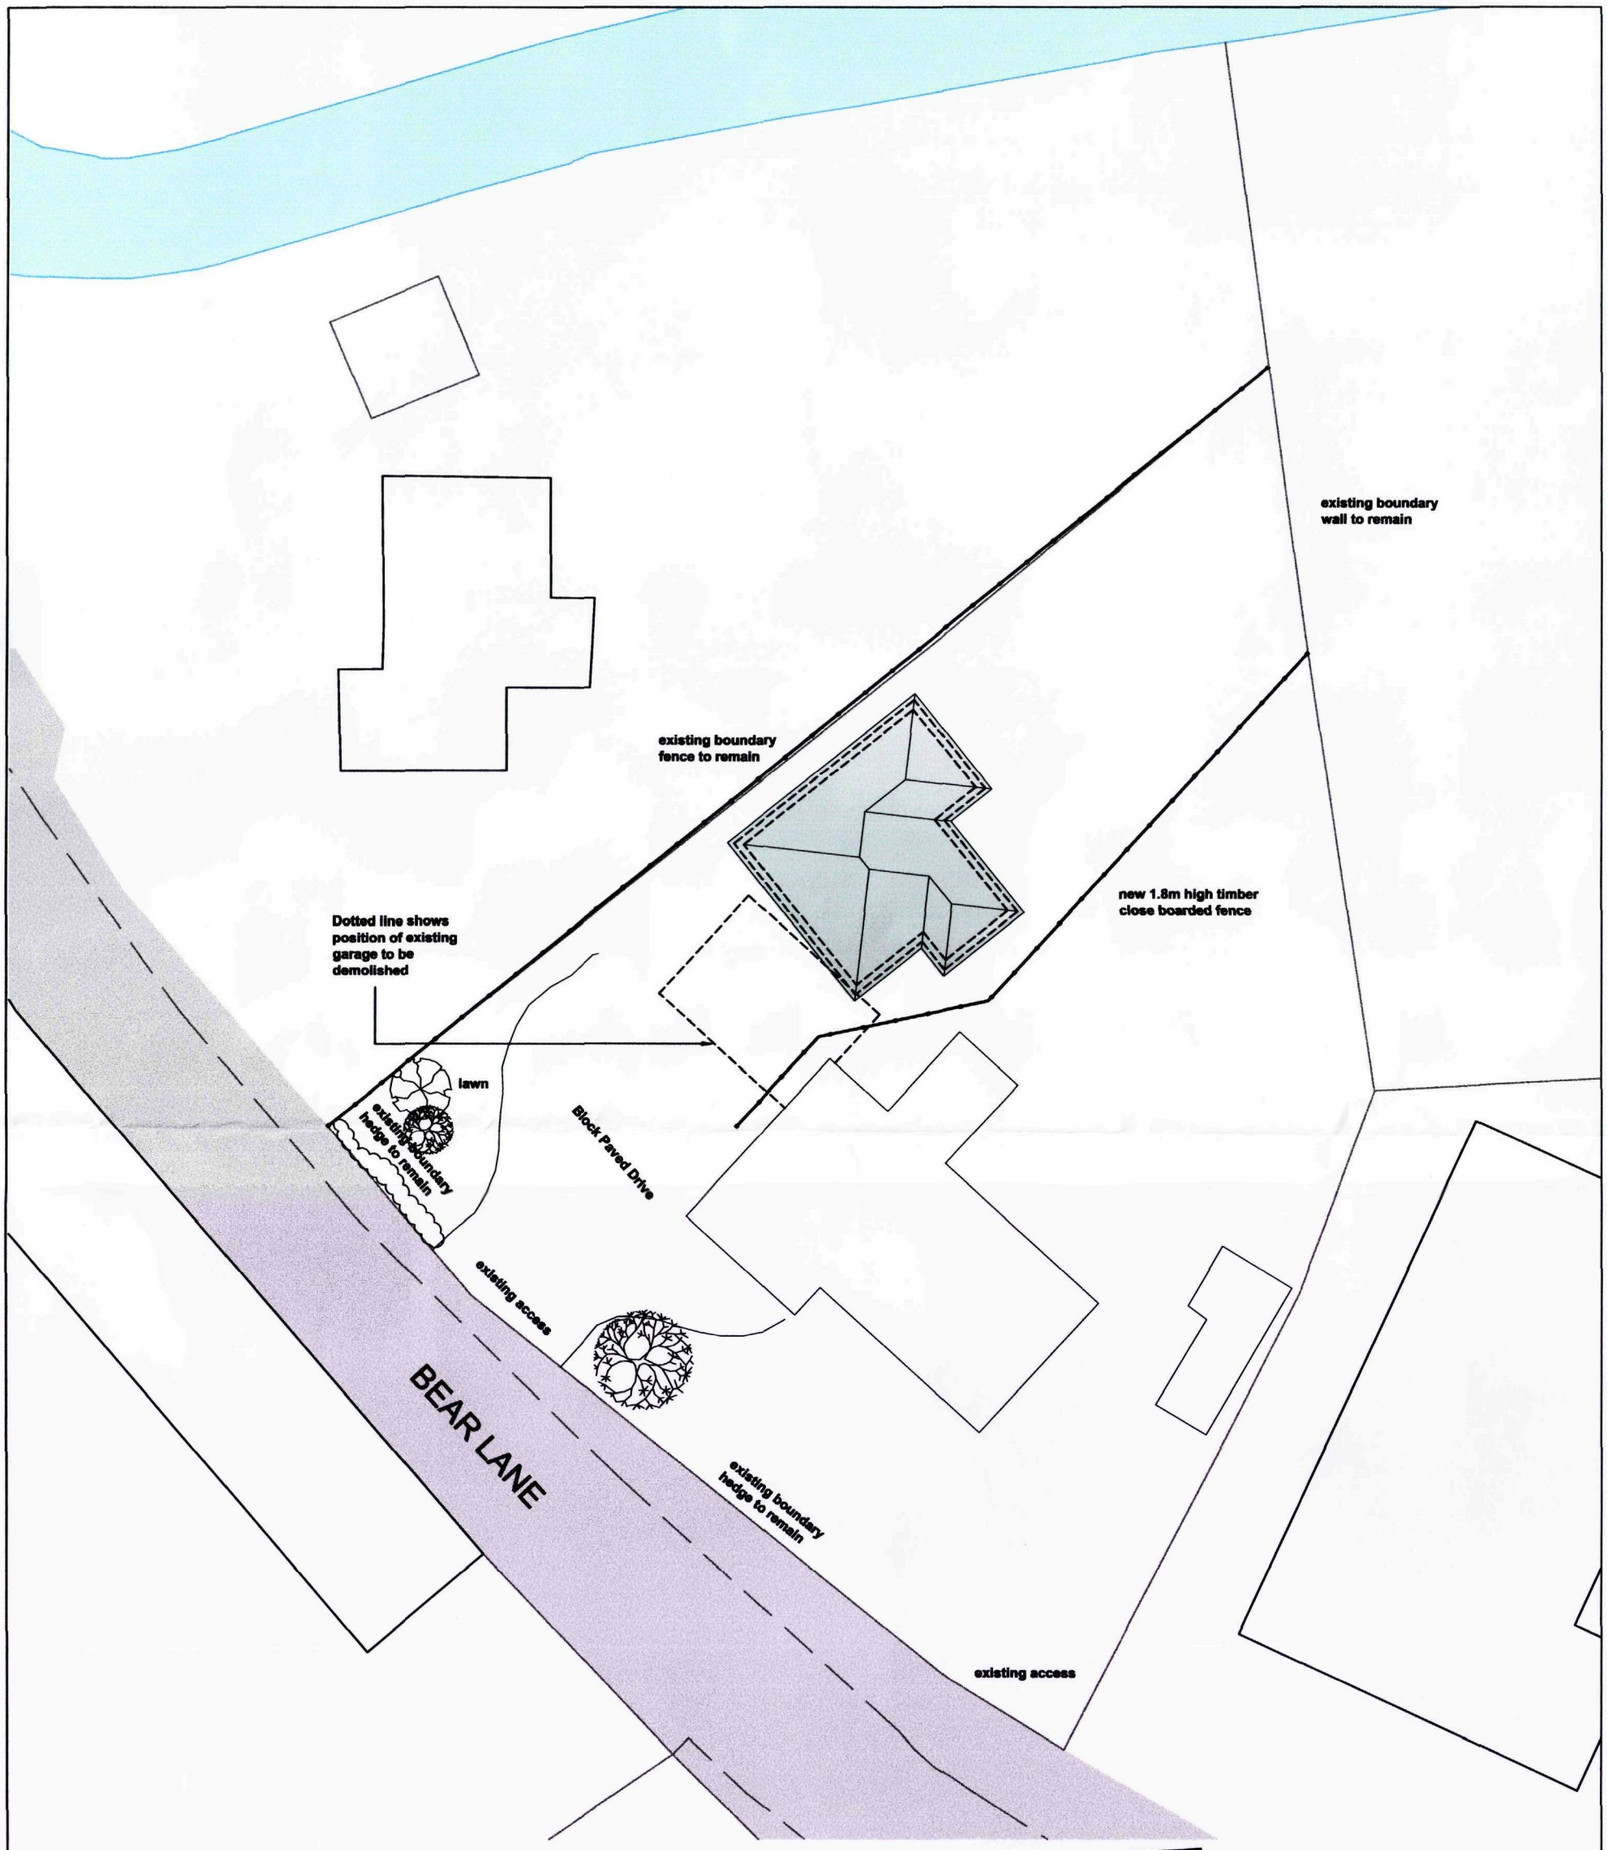

Site Block Plan

Scale 1:250

SHDC
Planning & Development
16 FEB 2010
Ref: 0127-10

N

Design Ltd
2nd Floor - 5B Sheepmarket
Spalding
PE11 1BH
Tel: 01775 768 921
e-mail: enquiries@remwaydesign.co.uk


Site :
Proposed Residential Bungalow at
Land Between:
7 & 9 Bear Lane
Pinchbeck
Spalding

Client :
Mr H S Boyall

Date : ******
Scale : as noted

Drawing No:
1852- 02

Contractor to check all Dimensions on site prior to ordering materials / commencing work.Do Not Scale from this Drawing - If in doubt then please ask

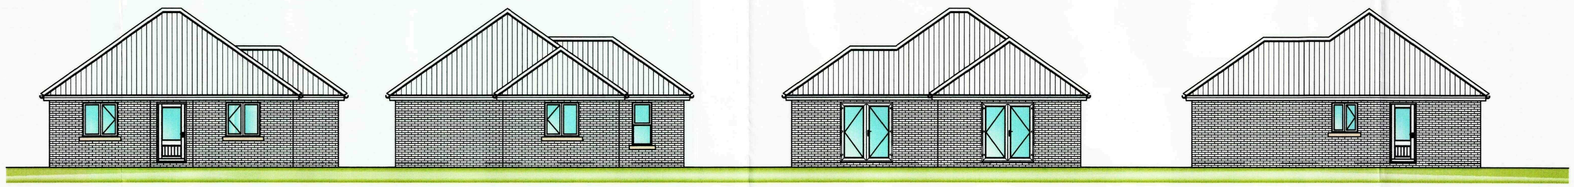


Front Elevation
Scale 1:100

Side Elevation
Scale 1:100

Rear Elevation
Scale 1:100

Side Elevation
Scale 1:100

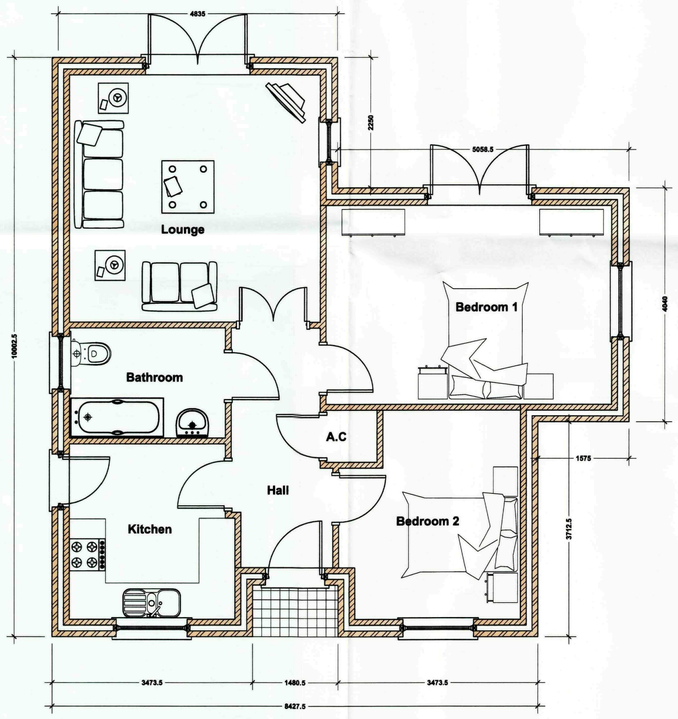

General Arrangement Floor Plan
Scale 1:50

SHDC
Planning & Development
16 FEB 2010
Ref: 0127-10

GENERAL CONDITIONS
Contractors are responsible for checking all dimensions on site when work commences and before ordering any materials.Any discrepancies should be brought to the attention of the Client for remedial action before commencing further.

All materials not specified to be of a standard suitable for the work proposed and be fit for purpose.All work to be in accordance with good building practise and all necessary BS codes for Workmanship on Building Sites.

Revisions

'A' - 11.02.10 - General Amendments

Client:
Mr H S Boyall

Site:
32 Knight Street
Pinchbeck
Spalding
PE11 3RB

Drg Title: **Elevations & General Arrangements**

remway Design Ltd
2nd Floor - 5B Sheepmarket
Spalding
PE11 1BH
Tel : 01775 768 921
e-mail: enquiries@remwaydesign.co.uk

Drg Size	Drawing Number	Revision:
A1	1852-03	A