

© Design Copyright reserved. Written consent must be obtained before copying or reproducing this drawing. *Do not scale this drawing, use figured dimensions only. Contractors are responsible for taking and checking site dimensions. Any discrepancy must be reported to the Architectural Technologist immediately.*

LEGEND / NOTES COLUMN :

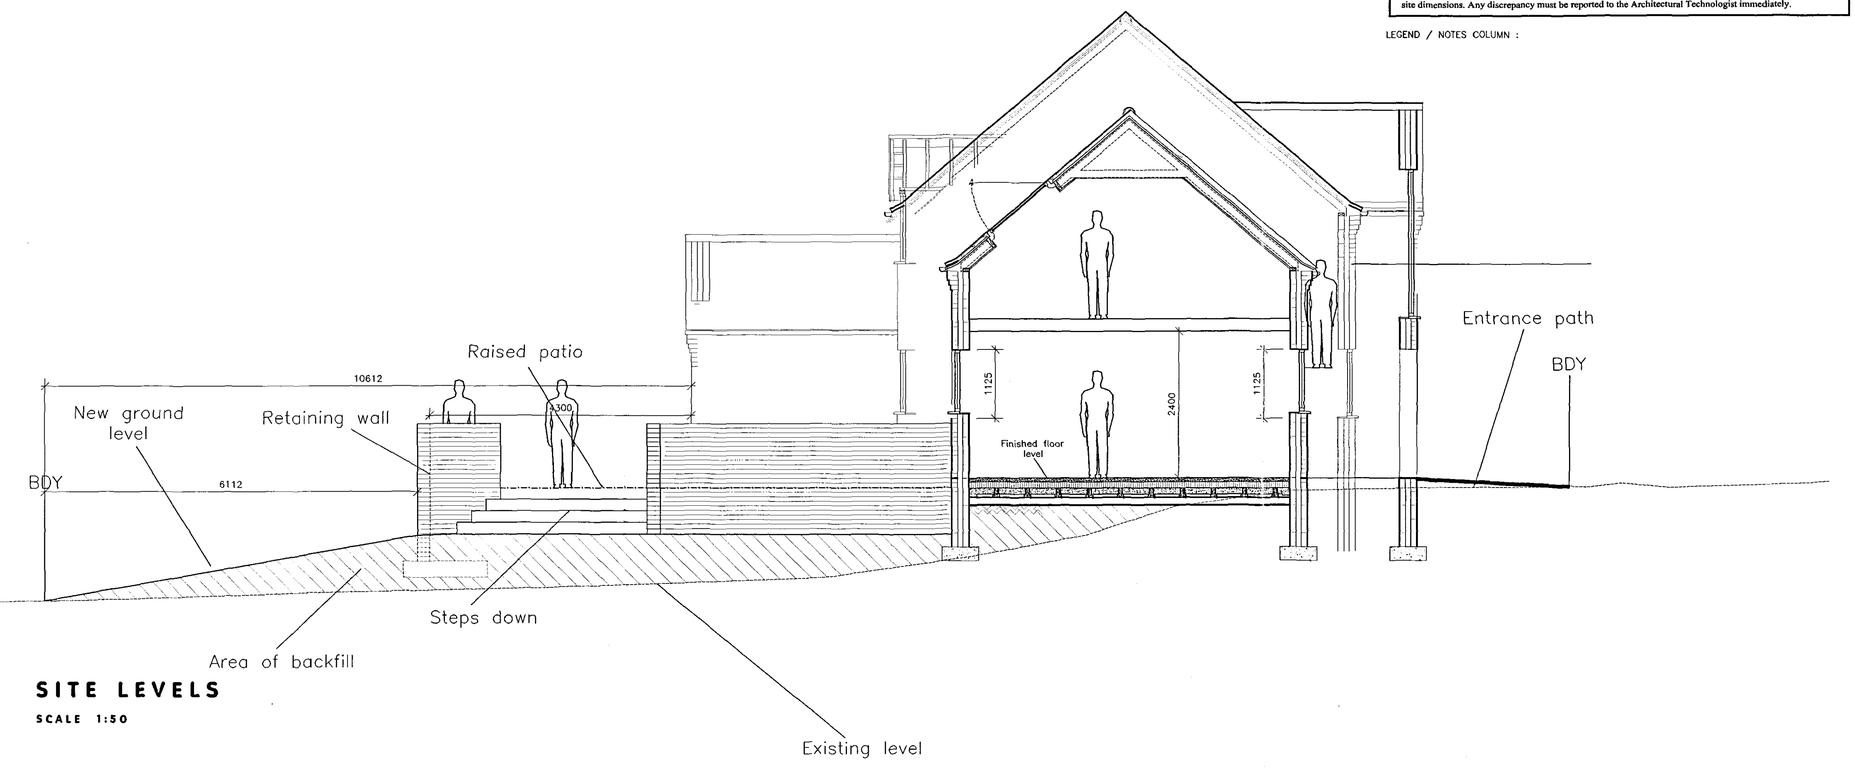

SITE LEVELS

SCALE 1:50

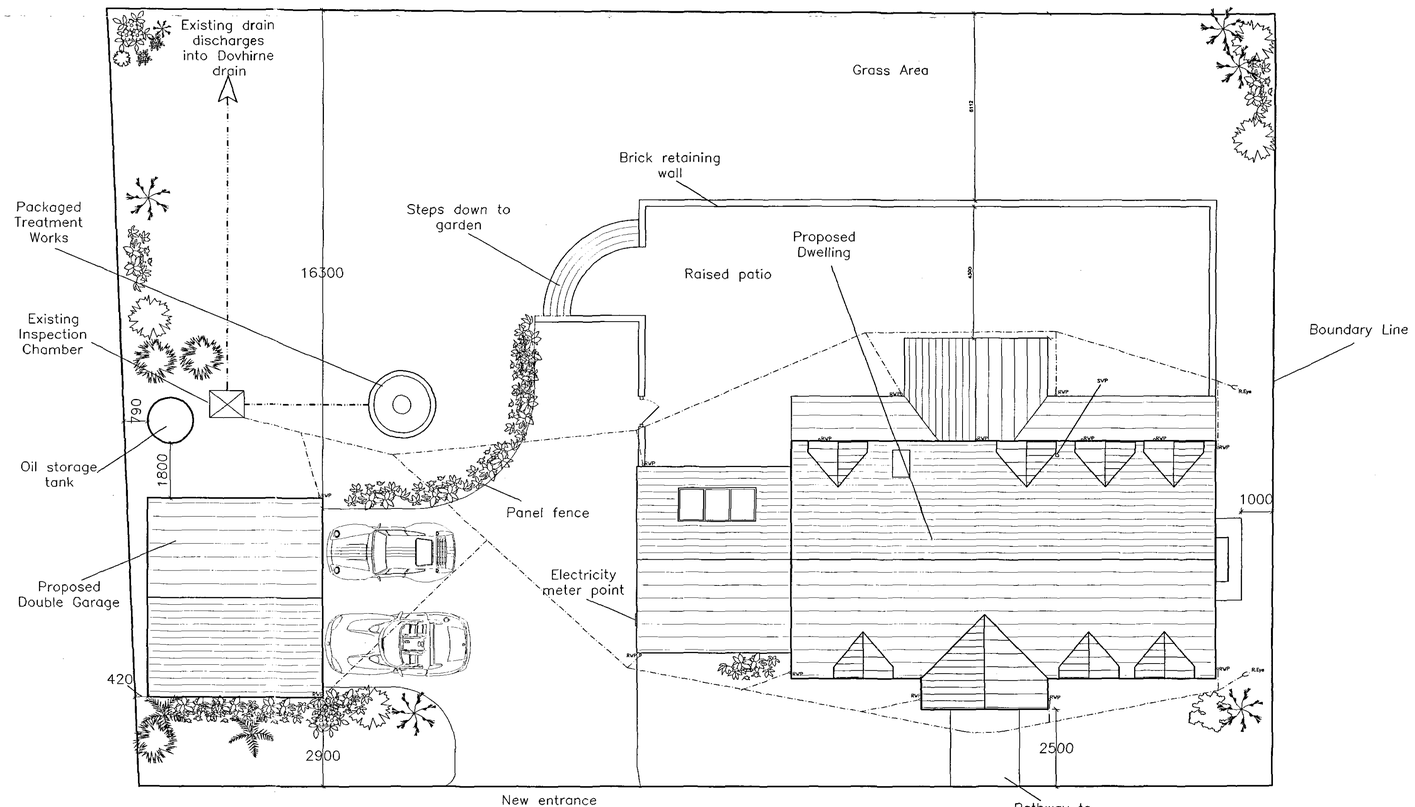

SITE PLAN

SCALE 1:100

DETERMINED PLAN

SHDC Planning & Development
30 JAN 2007
Ref: 141/07

NEIL DOWLMAN Architecture
Neil Dowlman Architecture Ltd
14 Main Ridge West
Boston, Lincs PE21 6QQ
Tel: 01205 357272 Fax: 01205 351115
Email: boston@neildowlman-architecture.co.uk
Offices also Boston & Grantham
www.neildowlman-architecture.co.uk
Members of The Royal Institute of British Architects · Members of Chartered Institute of Architectural Technologists · Corporate Building Engineer
Chartered Architects * Architectural Technologists
Designers * Building Engineers * Project Managers
Planning Supervisors * Party wall Surveyors * Access Consultants

Client: Mr & Mrs Naylor

Scale: 1:50/1:100

Project: Proposed Development Opposite 109 Six House Bank West Pinchbeck Lincolnshire

Date: Feb '06

Drawn by: SDR

Drawing No.: B1676–07

Title: Site levels/Section

Revision:

A1