
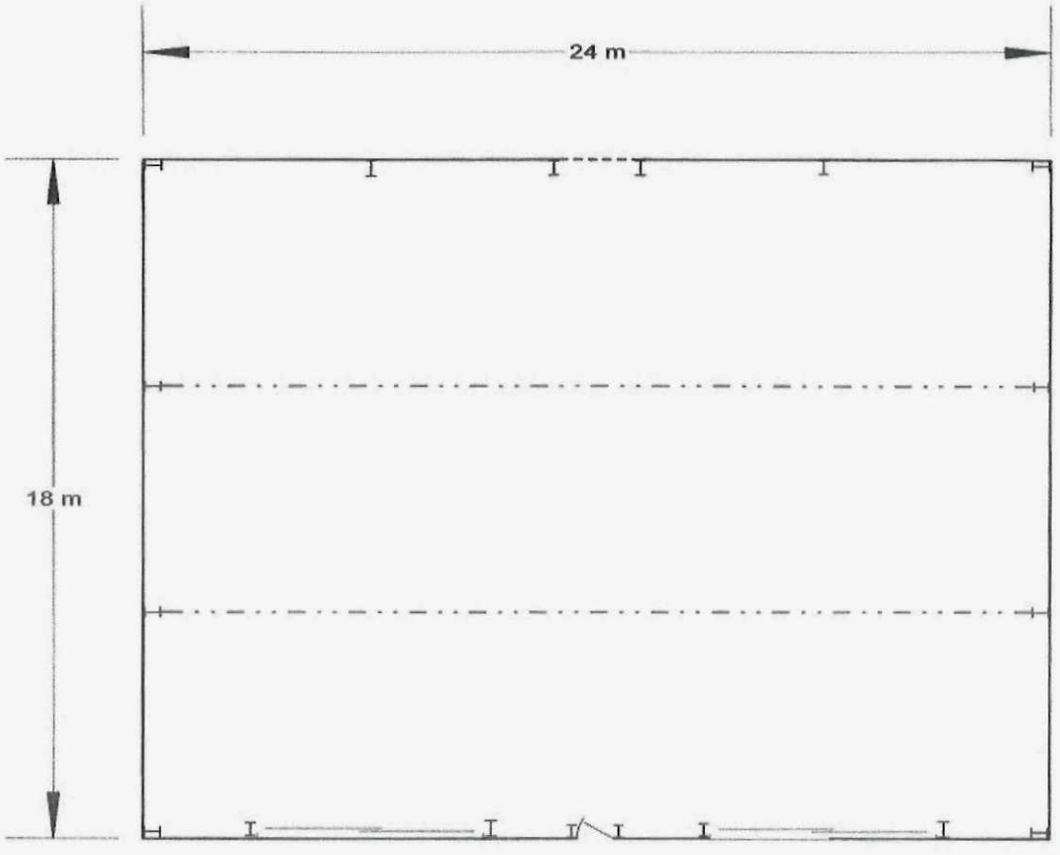


PLAN LAYOUT

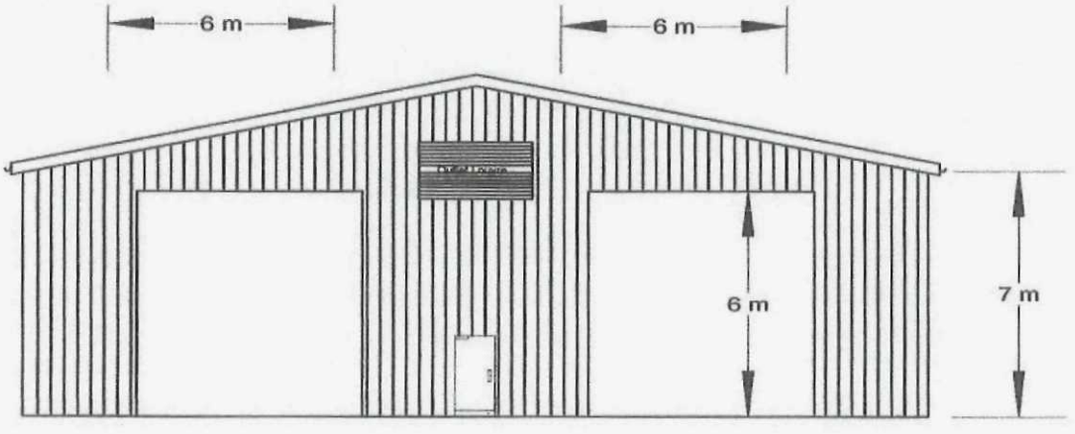

FRONT ELEVATION

SHDC
Planning & Development
2 3 FEB 2012
Ref: 0149-12

Drawing	Elevation & Plan	
FPD savills		
Title	Portal G. P. Building sized 24 x 18 x 7m (to eaves)	
For	Lincolnshire C. C.	
Location	Holding 225E Proctors Farm Starlode Drove, W. Pinchbeck Spalding, PE11 3TD	
Scale 1:200	Drawn R.B.	Date 16/11/11
Drawing No:	SK/LNRU22386/225E/P	

Drawing sheet size: A4