
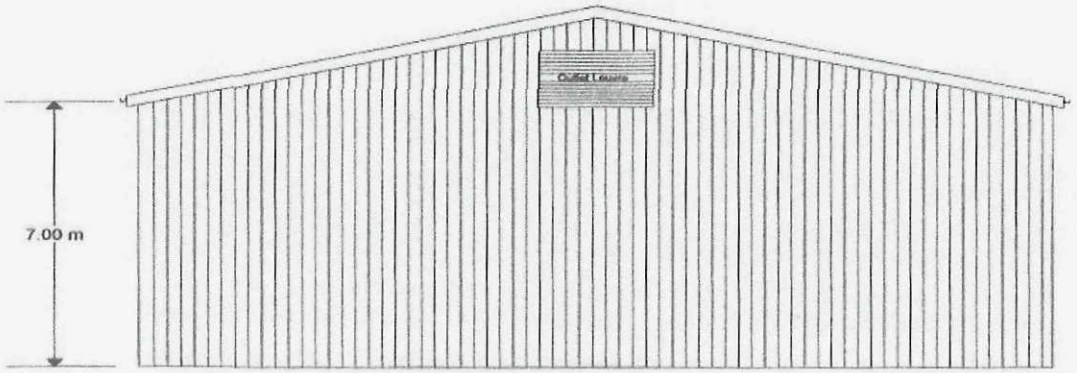


REAR ELEVATION

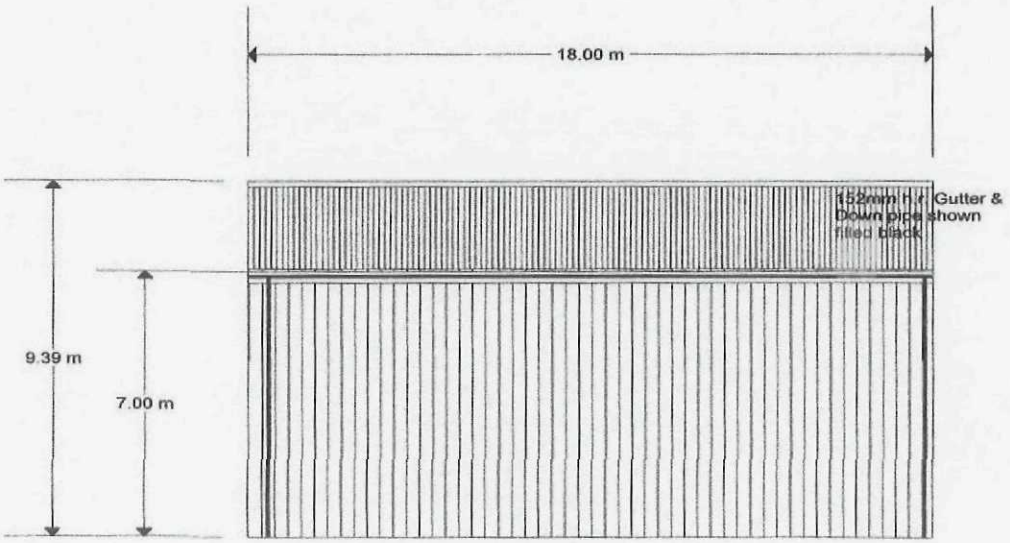

SIDE ELEVATION

SHDC
Planning & Development
23 FEB 2012
Ref: 0149-12

Drawing Elevations		
FPD savills		
Title Portal G.P. Building sized 24 X 18 x 7m (to eaves)		
For Lincolnshire C. C.		
Location Holding 225E Proctors Farm Starlode Drove, W. Pinchbeck Spalding PE11 3TD		
Scale 1:200	Drawn R.B.	Date 16/11/11
Drawing No: SK/LNRU22386/225E/E		

DRAWING SHEET SIZE A4