




SOUTH

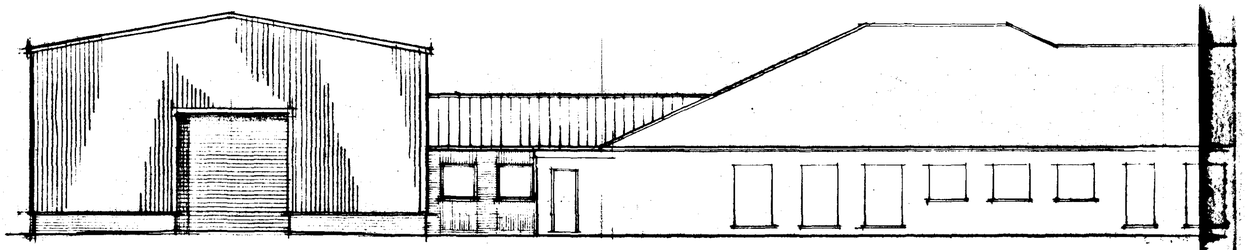


WEST

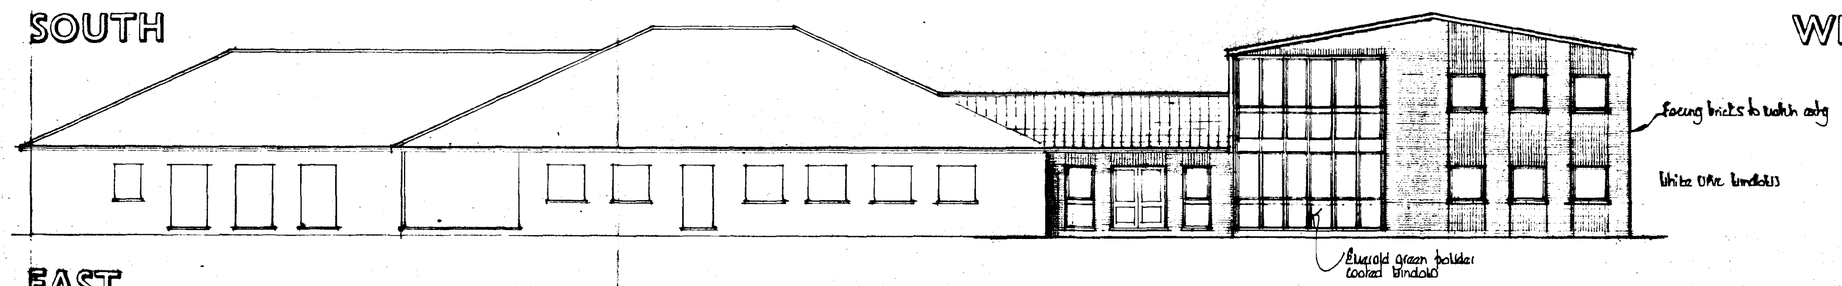


EAST

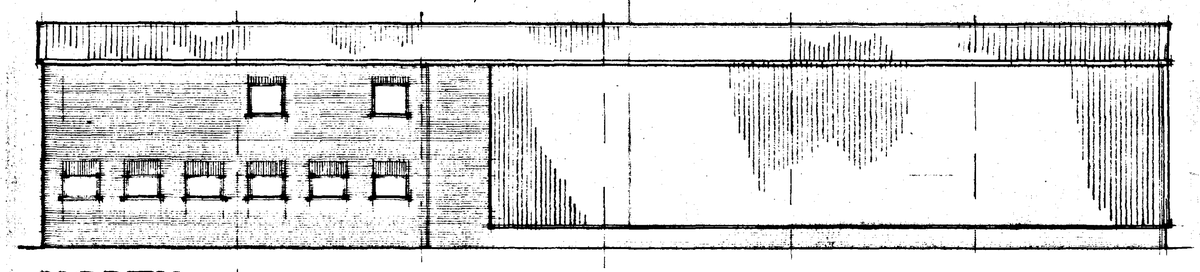


NORTH

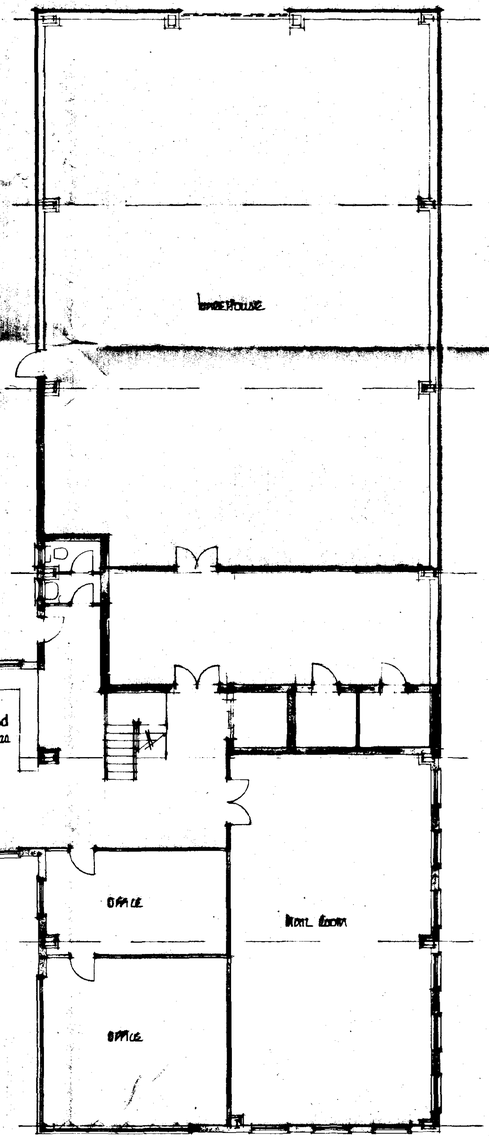

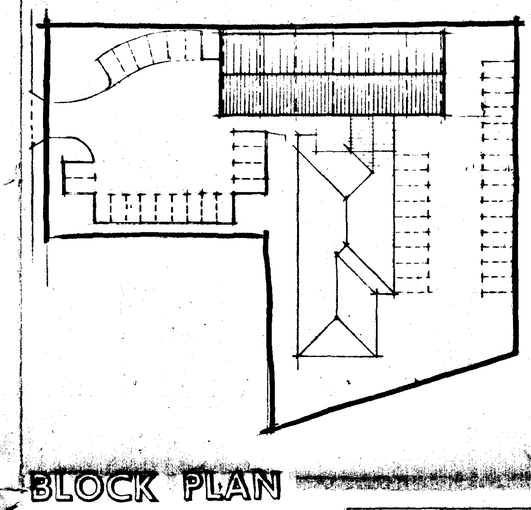

BLOCK PLAN

GROUND FLOOR PLAN

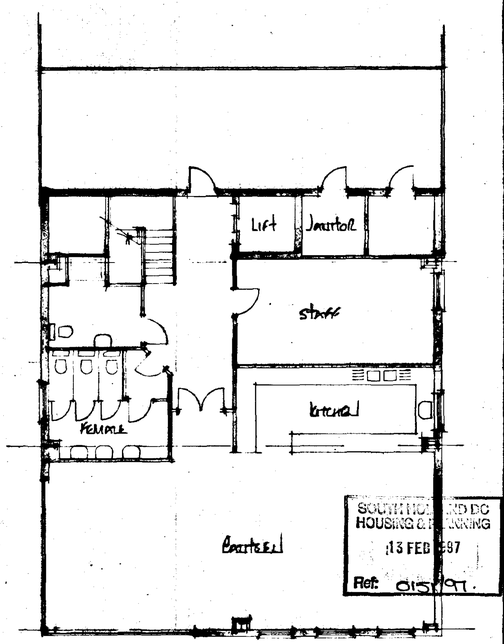

FIRST FLOOR PLAN

A	Date	Revisions

© copyright

East Midlands Design Associates
"Willow Lodge",
Horseshoe Road,
Spalding,
Lincs PE11 3JA
Tel: Spalding (0775) 767966

PLANNING PLAN

Client: Plantfloor Ltd

Job Title: Proposed extensions to offices at Enterprise Way Pinchbeck, Spalding

Drawing Title: Plans + Elevations

SOUTH HOLLAND DC
HOUSING & PLANNING
13 FEB 97
Ref: 015/97.

Scale: 1:100

Date: Mar 97 | Drawn by: AL

Drg No: 96/75/03 | Rev: