PLANTING & LANDSCAPE

KEY TO TREE PLANTING

3 X CA – Crab Apple
4 X PA – Wild Cherry
6 X FM – Field Maple


All to be 2.1 metres high, well staked and protected by metal tree guards

See also attached landscape report as condition 3 of the planning permission

LANDSCAPING

Landscaping behind front boundary wall to be a mixture of Cotoneaster,Dog Rose and Laurel.

Ground cover planting to be a mixture of the following shrubs@ 4 per sq.m
Hebe pakiensis
Rosa Rugosa
Potenilla Elizabeth
Cotoneaster micro phyllus
Symphoricarpus

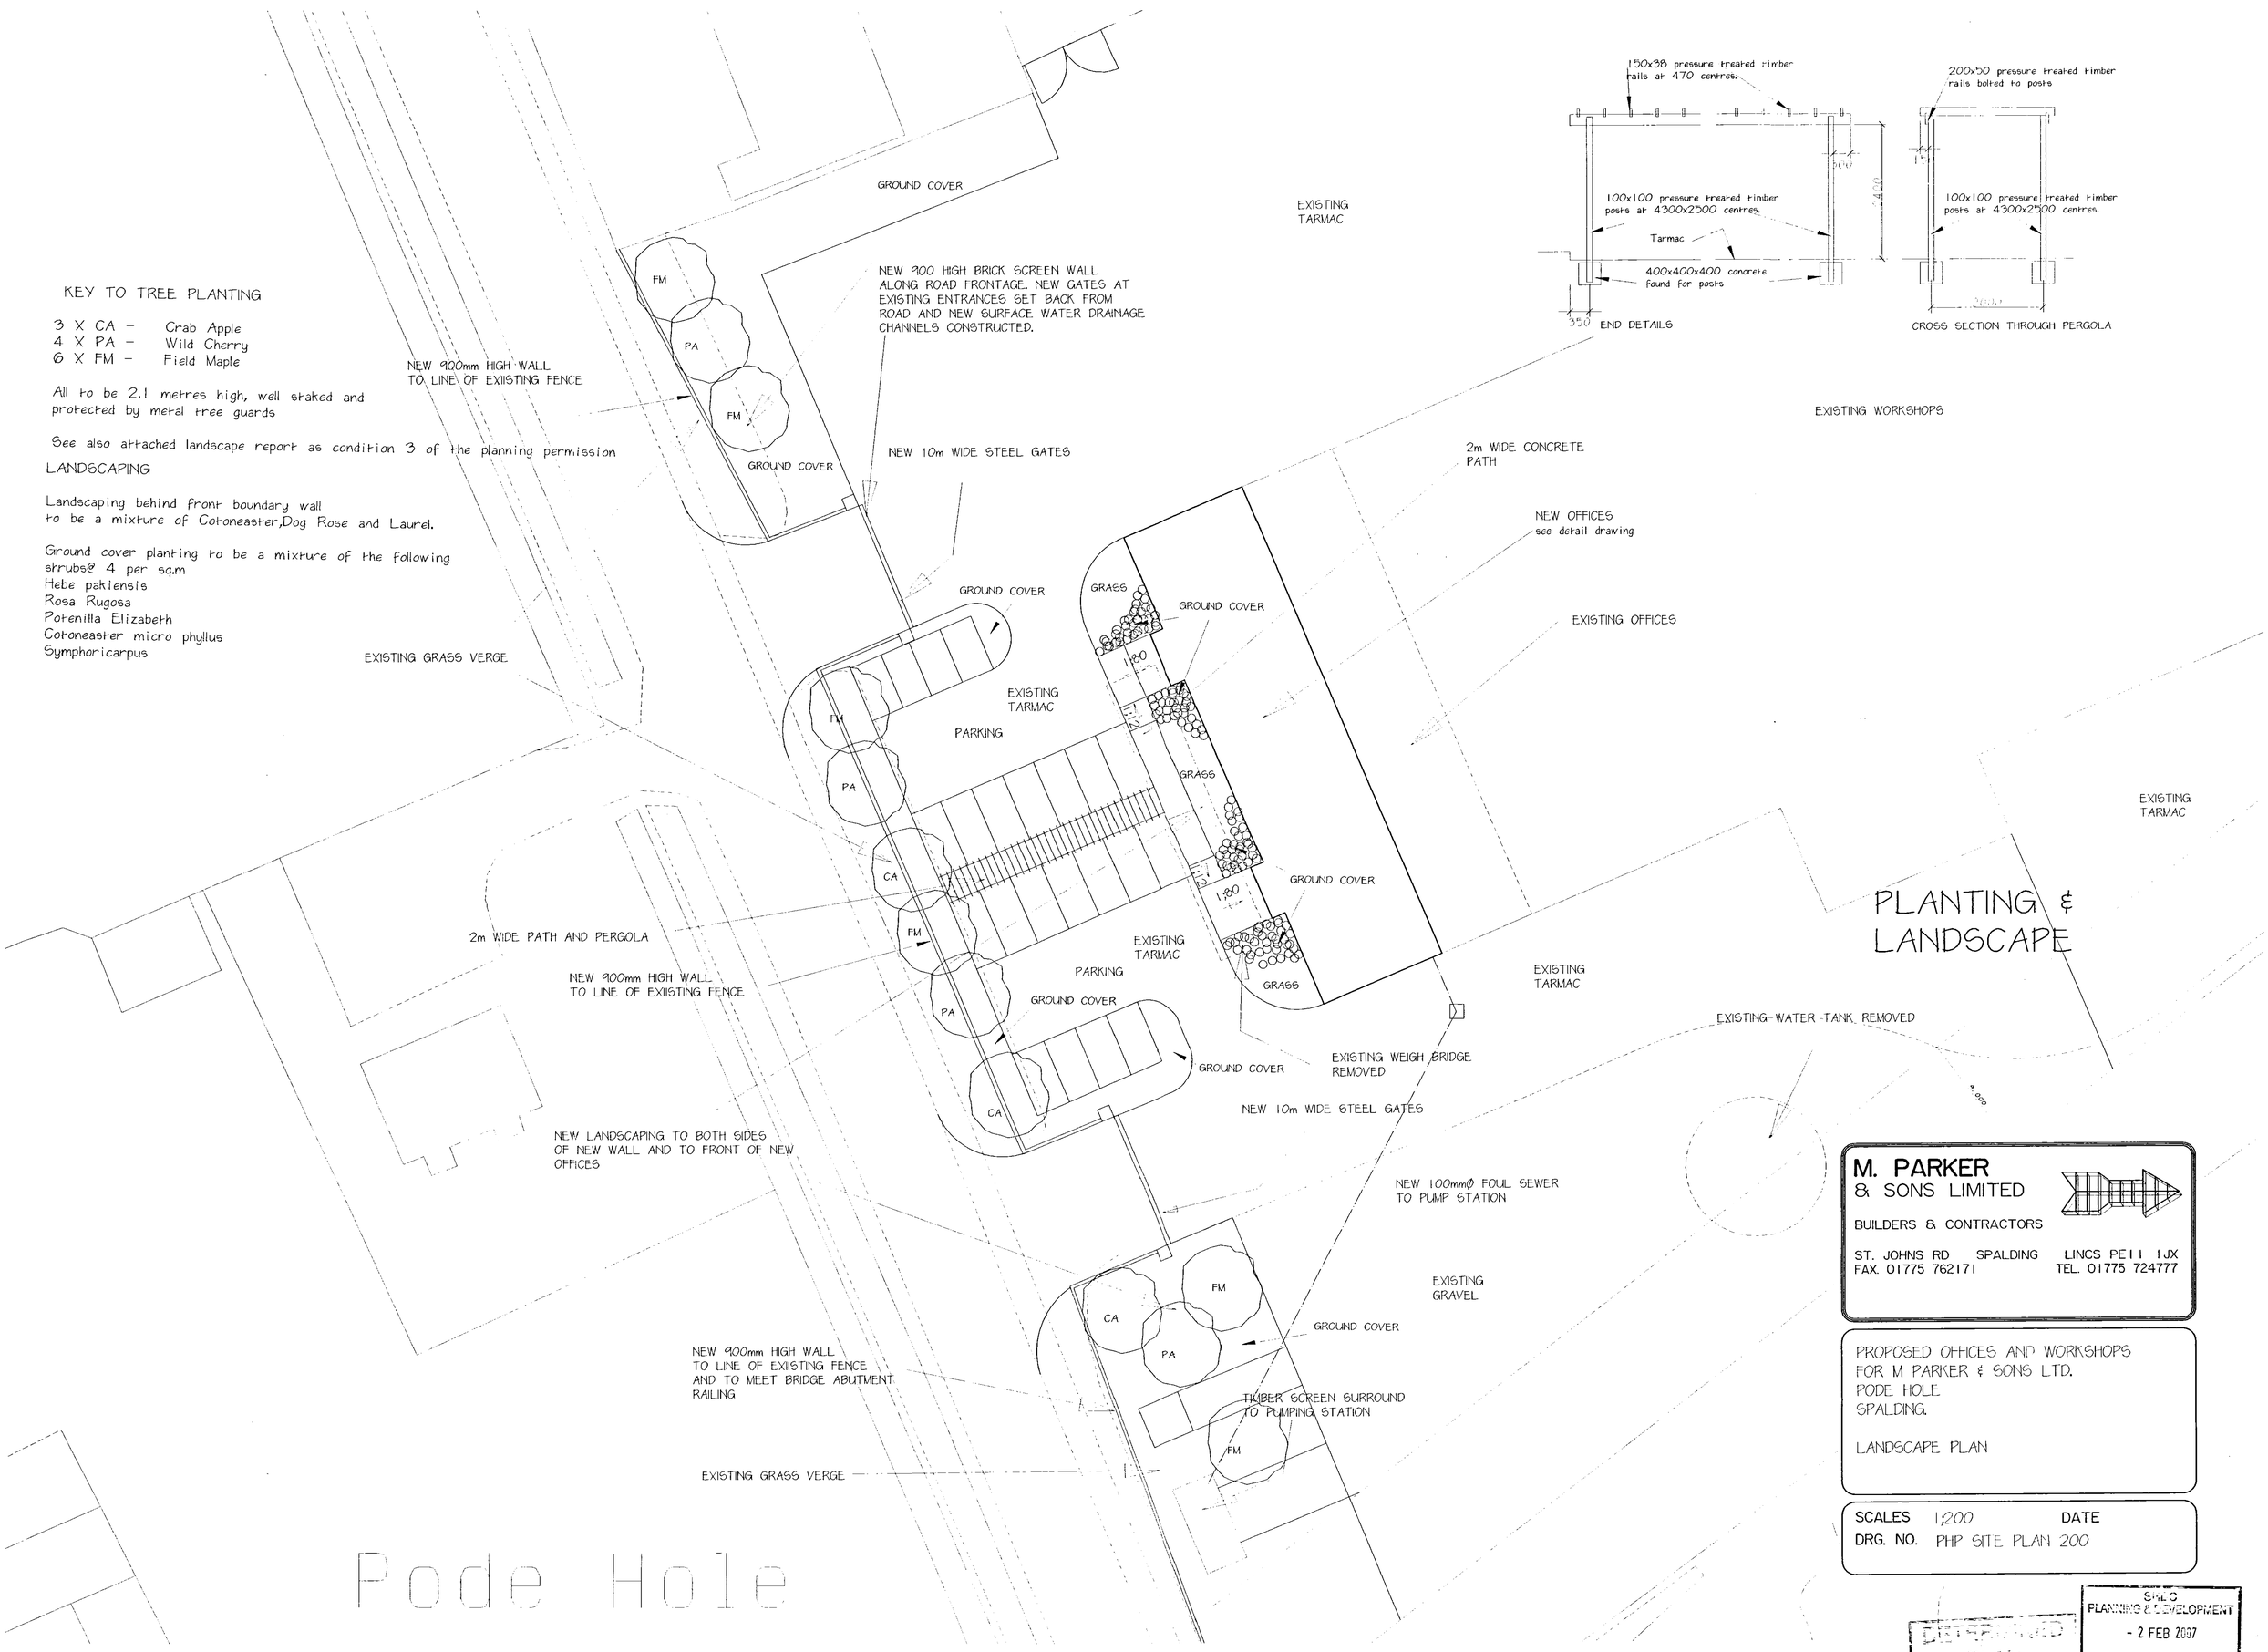

M. PARKER
& SONS LIMITED
BUILDERS & CONTRACTORS
ST. JOHNS RD SPALDING LINCS PE11 1JX
FAX. 01775 762171 TEL. 01775 724777

PROPOSED OFFICES AND WORKSHOPS
FOR M PARKER & SONS LTD.
PODE HOLE
SPALDING.

LANDSCAPE PLAN

SCALES 1:200 DATE
DRG. NO. PHP SITE PLAN 200

SHDC
PLANNING & DEVELOPMENT
- 2 FEB 2007