




Side Elevation (utility)
Scale 1 : 100

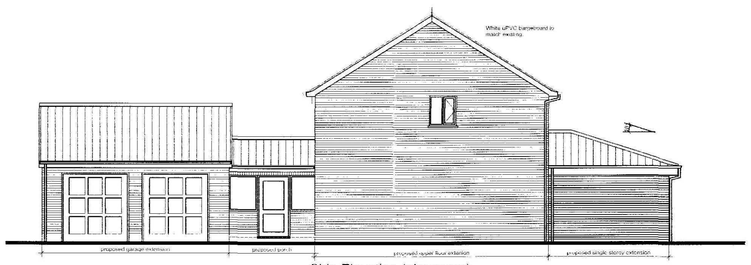


Side Elevation (play room)
Scale 1 : 100

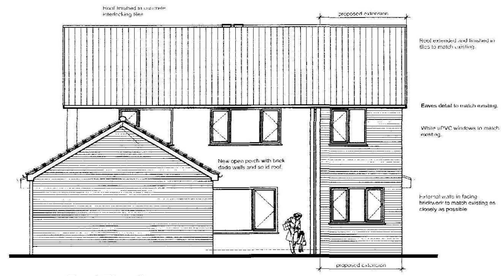


Front Elevation
Scale 1 : 100

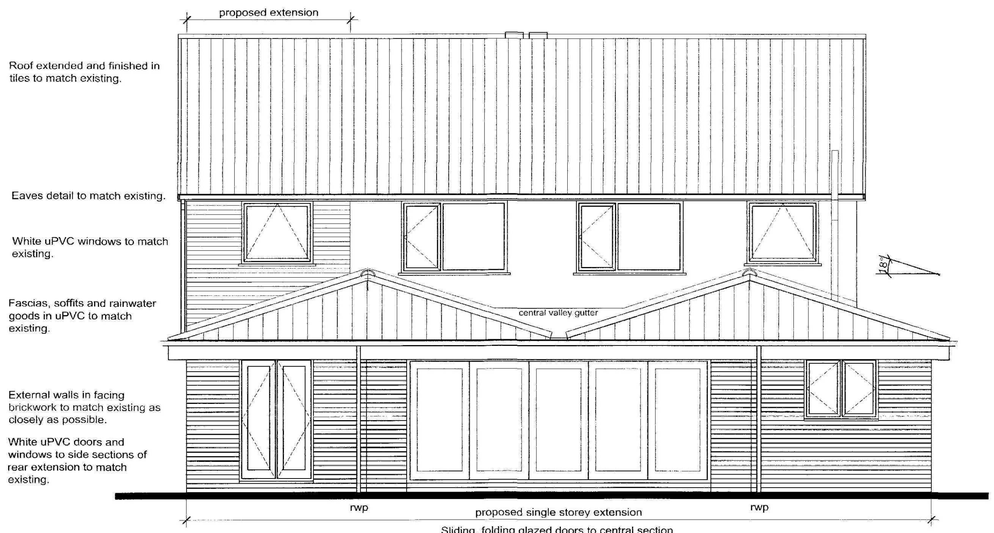


Rear Elevation
Scale 1 : 50

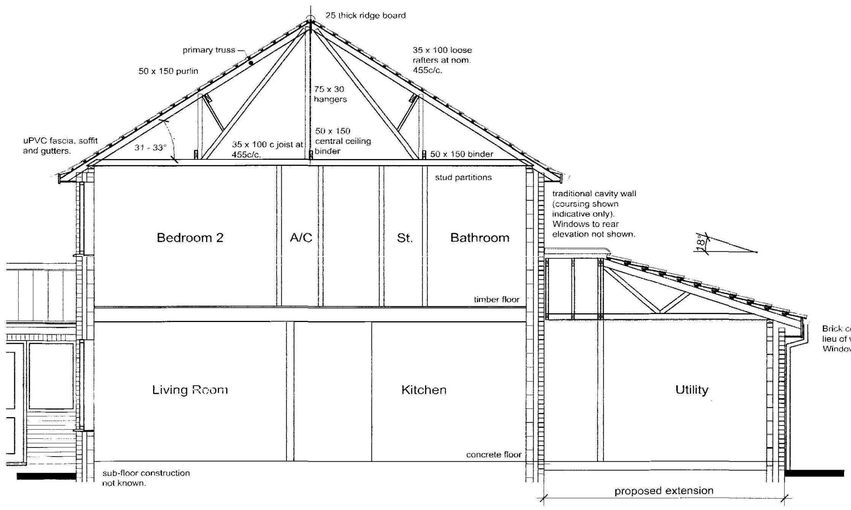

Cross Section through Utility Room
(section c-c')
Scale 1 : 50

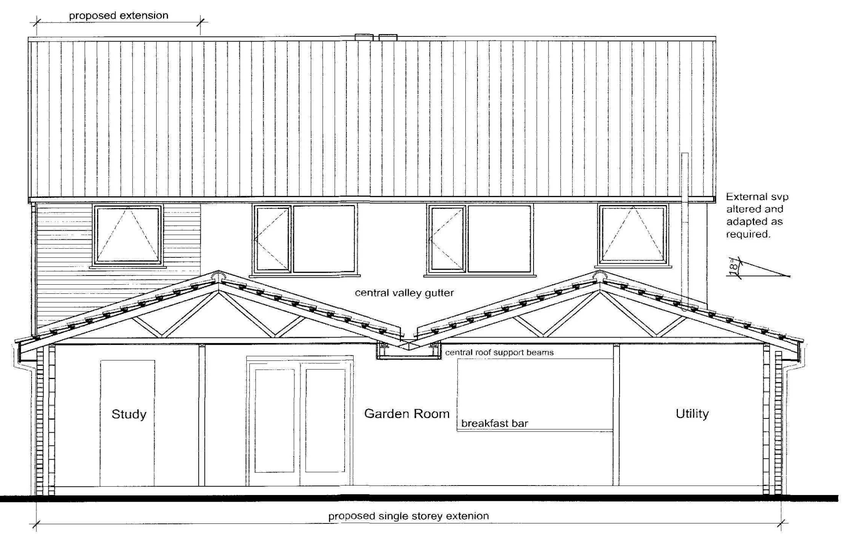

Longitudinal Section Through Garden Room
(section a-a')
Scale 1 : 100

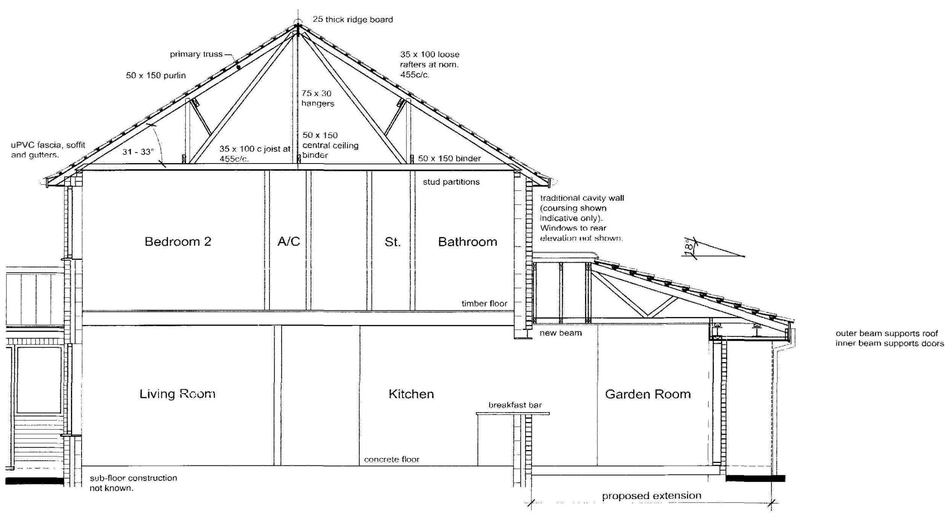

Cross Section through Garden Room
(section b-b')
Scale 1 : 50

DO NOT SCALE THIS DRAWING. THE CONTRACTOR IS DEEMED TO HAVE CHECKED ALL DIMENSIONS ON SITE AND REPORT ANY DISCREPANCIES TO OGLESBY & LIMB LTD.
THE CONTENTS OF THIS DRAWING ARE COVERED BY COPYRIGHT AND REMAIN THE PROPERTY OF OGLESBY & LIMB LTD. WRITTEN APPROVAL MUST BE OBTAINED FROM OGLESBY & LIMB LTD PRIOR TO DUPLICATION OR REPRODUCTION OF THIS DRAWING OR ITS CONTENTS.
ANY DIMENSIONS NOT SHOWN ARE TO BE CHECKED AND AGREED WITH OGLESBY & LIMB LTD.

Ref.	Date	Description	Initial

Oglesby & Limb Ltd
Chartered Architect
Suites 4 & 5 Market Chambers
12 Market Place
Spalding, Lincs
PE11 1JL
tel: 01775 761196
e-mail: design@o-l-ltd.co.uk

Client:
Mr. C. Todd

Project:
Extension and alterations at 73 Church Street Pinchbeck Spalding

0165-12

Drawing Title:
Elevations and sections as proposed

Date:	Scale:
Feb 2012	**1:50 & 1:100**
Drawn by:	Checked by:

Drawing Number: **A0999 - 31**
Rev: