
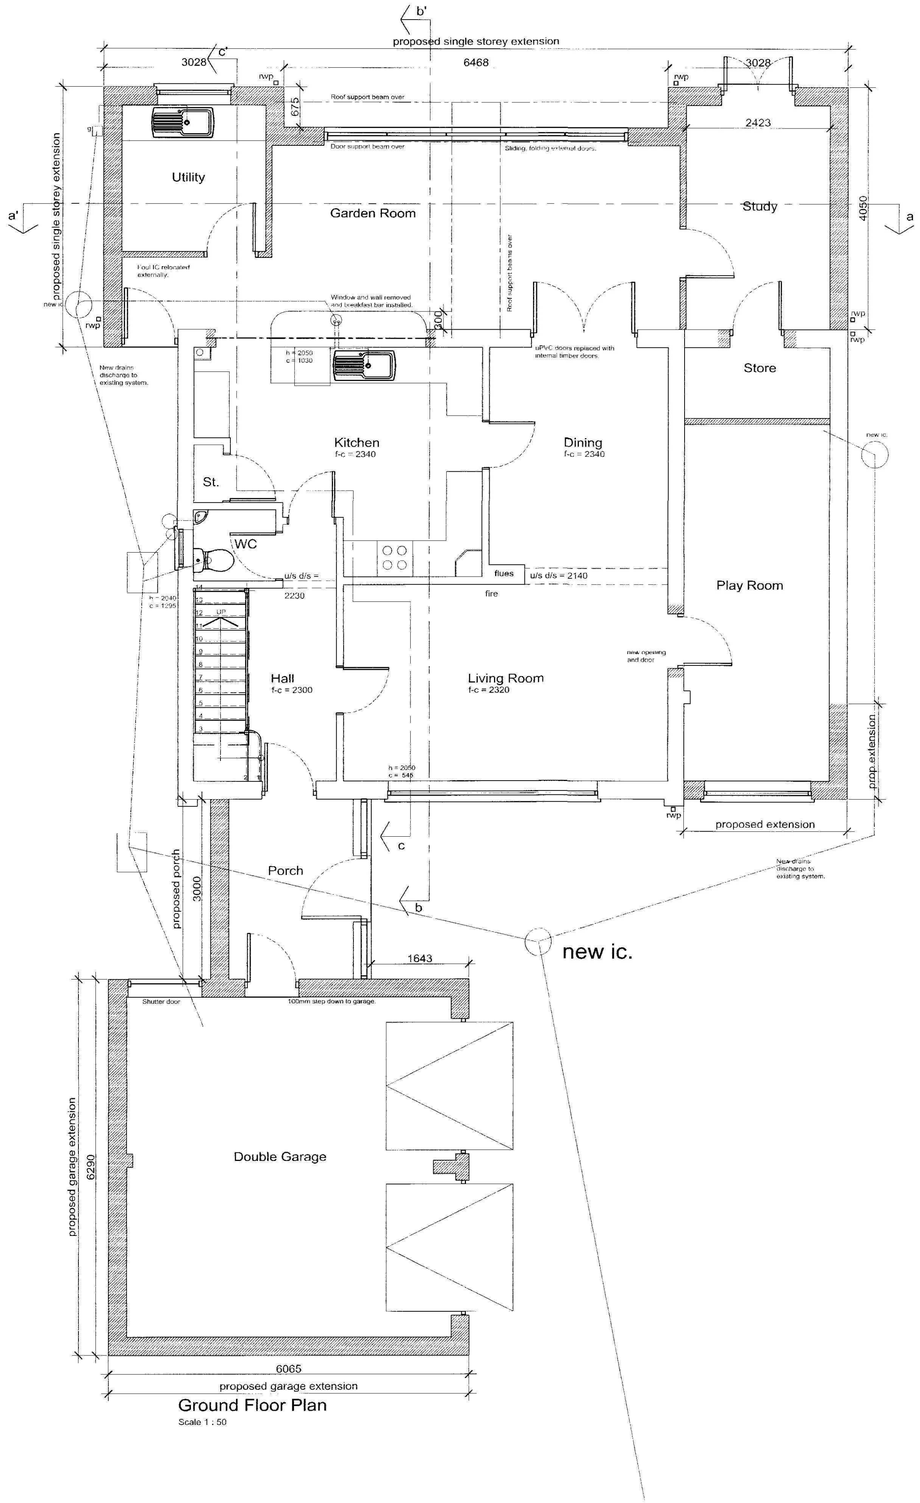


Ground Floor Plan

Scale 1 : 50

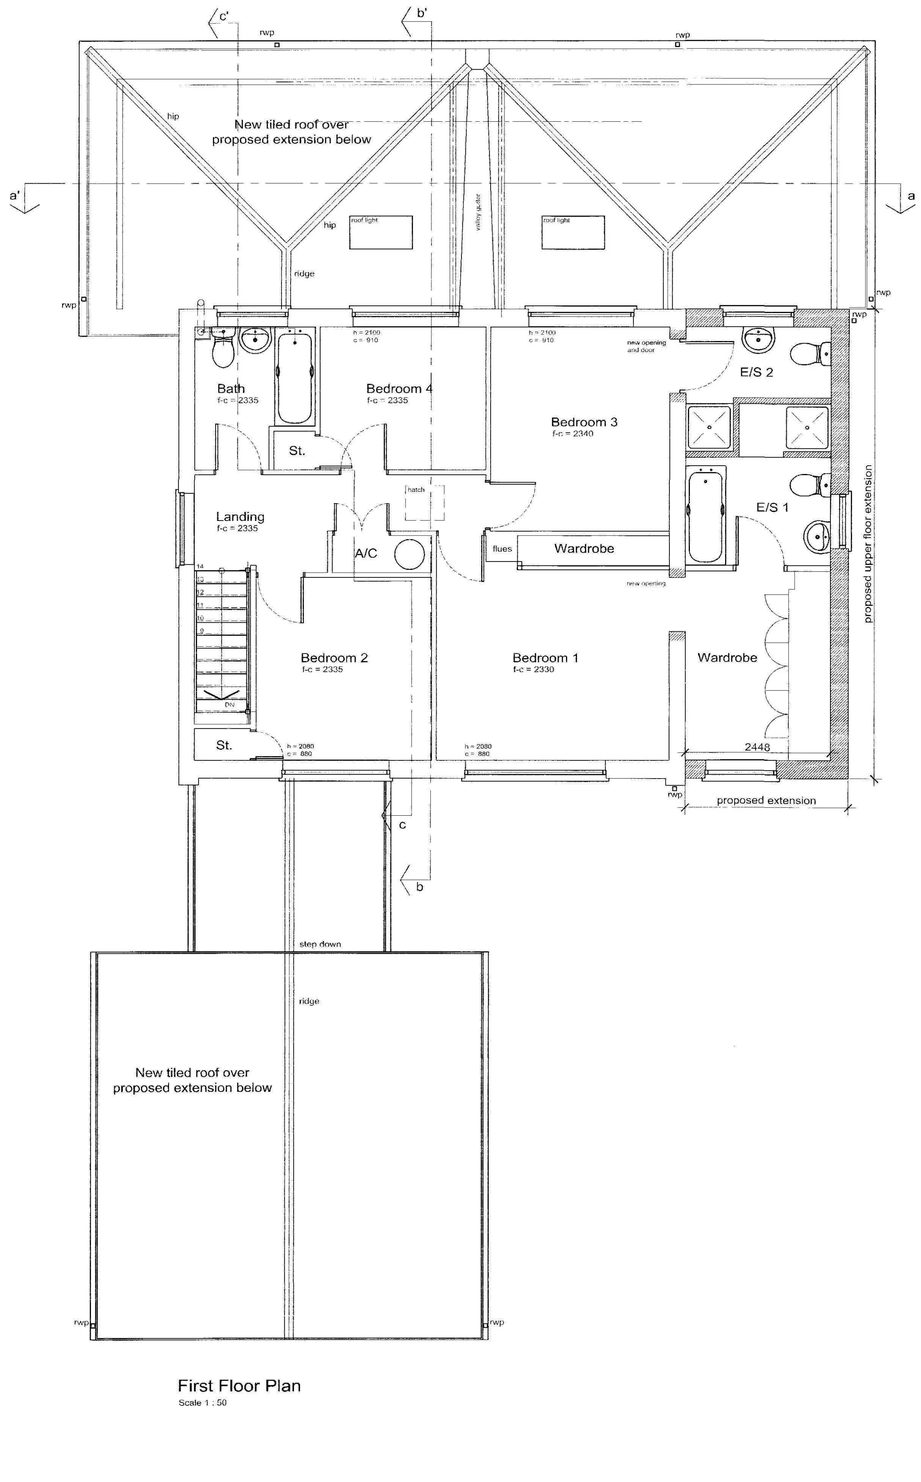

First Floor Plan

Scale 1 : 50

DO NOT SCALE THIS DRAWING. THE CONTRACTOR IS DEEMED TO HAVE CHECKED ALL DIMENSIONS ON SITE AND REPORT ANY DISCREPANCIES TO OGLESBY & LIMB LTD.
THE CONTENTS OF THIS DRAWING ARE COVERED BY COPYRIGHT AND REMAIN THE PROPERTY OF OGLESBY & LIMB LTD. WRITTEN APPROVAL MUST BE OBTAINED FROM OGLESBY & LIMB LTD PRIOR TO DUPLICATION OR REPRODUCTION OF THIS DRAWING OR ITS CONTENTS.
ANY DIMENSIONS NOT SHOWN ARE TO BE CHECKED AND AGREED WITH OGLESBY & LIMB LTD.

Ref.	Date	Description	Initial

Oglesby & Limb Ltd
Chartered Architect
Suites 1 & 3 Market Chambers
11 Market Place
Spalding, Lincs
PE11 1SL
Tel: 01775 764198
e-mail: design@o-l-ltd.co.uk

Client:

Mr. C. Todd

Project:

Extension and alterations at
73 Church Street
Pinchbeck
Spalding

0165-17

Drawing Title:

Floor Plans as proposed

Date:	Scale:
Feb 2012	**1:50 & 1:100**
Drawn by:	Checked by:

Drawing Number:	Rev:
A0999 - 30	