
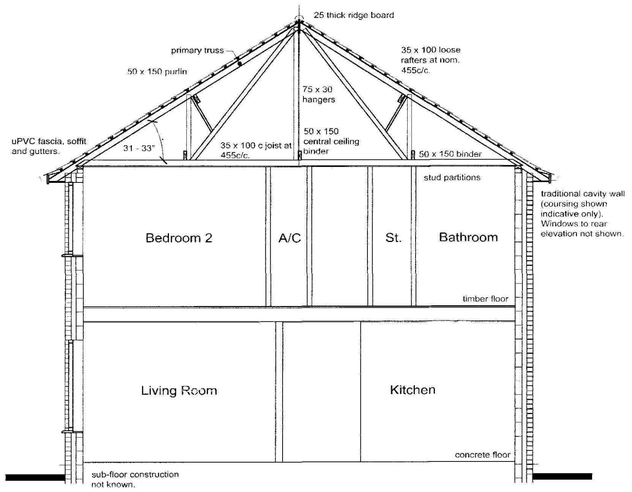



Typical Cross Section

Scale 1 : 50

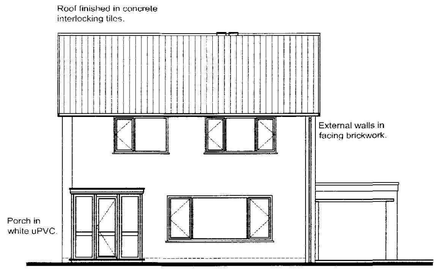


Front Elevation

Scale 1 : 100

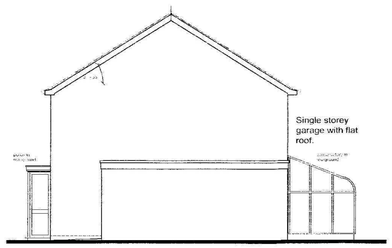


Side Elevation (garage)

Scale 1 : 100

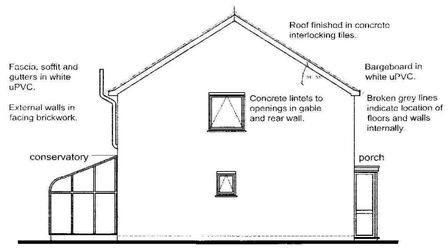


Side Elevation

Scale 1 : 100

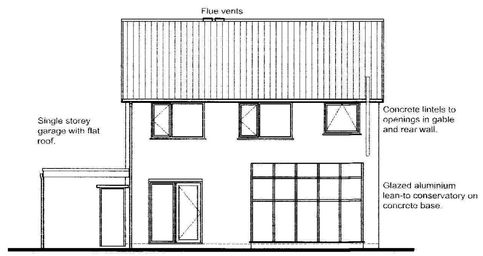


Rear Elevation

Scale 1 : 100

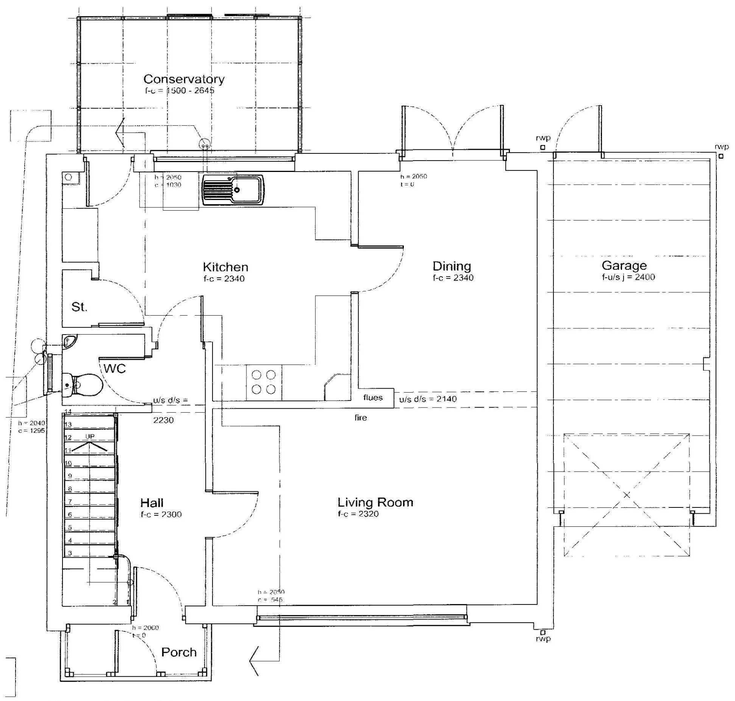


Ground Floor Plan

Scale 1 : 50

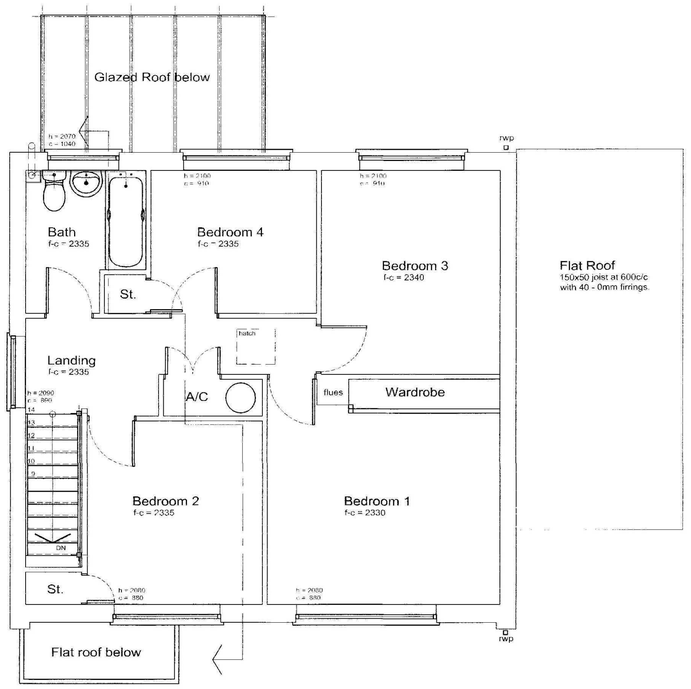

First Floor Plan

Scale 1 : 50

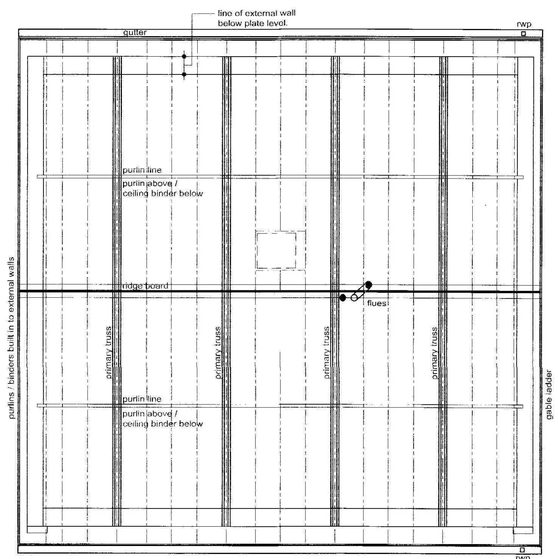

Roof Plan

Scale 1 : 50

DO NOT SCALE THIS DRAWING. THE CONTRACTOR IS DEEMED TO HAVE CHECKED ALL DIMENSIONS ON SITE AND REPORT ANY DISCREPANCIES TO OGLESBY & LIMB LTD.
THE CONTENTS OF THIS DRAWING ARE COVERED BY COPYRIGHT AND REMAIN THE PROPERTY OF OGLESBY & LIMB LTD. WRITTEN APPROVAL MUST BE OBTAINED FROM OGLESBY & LIMB LTD PRIOR TO DUPLICATION OR REPRODUCTION OF THIS DRAWING OR ITS CONTENTS.
ANY DIMENSIONS NOT SHOWN ARE TO BE CHECKED AND AGREED WITH OGLESBY & LIMB LTD.

Ref.	Date	Description	Initial

Oglesby & Limb Ltd
Chartered Architect
Suites 4 & 5 Market Chambers
12 Market Place
Spalding, Lincs
PE11 1SL
Tel: 01775 761196
e mail. design@o-l-ltd.co.uk

Client:

Mr. C. Todd

Project:

Extension and alterations at 73 Church Street Pinchbeck Spalding

0165:12

Drawing Title:

Floor Plans, elevations & section as existing

Date:	Scale:
Jan 2012	as shown
Drawn by:	Checked by:

Drawing Number: **A0999 - 02**

Rev: