


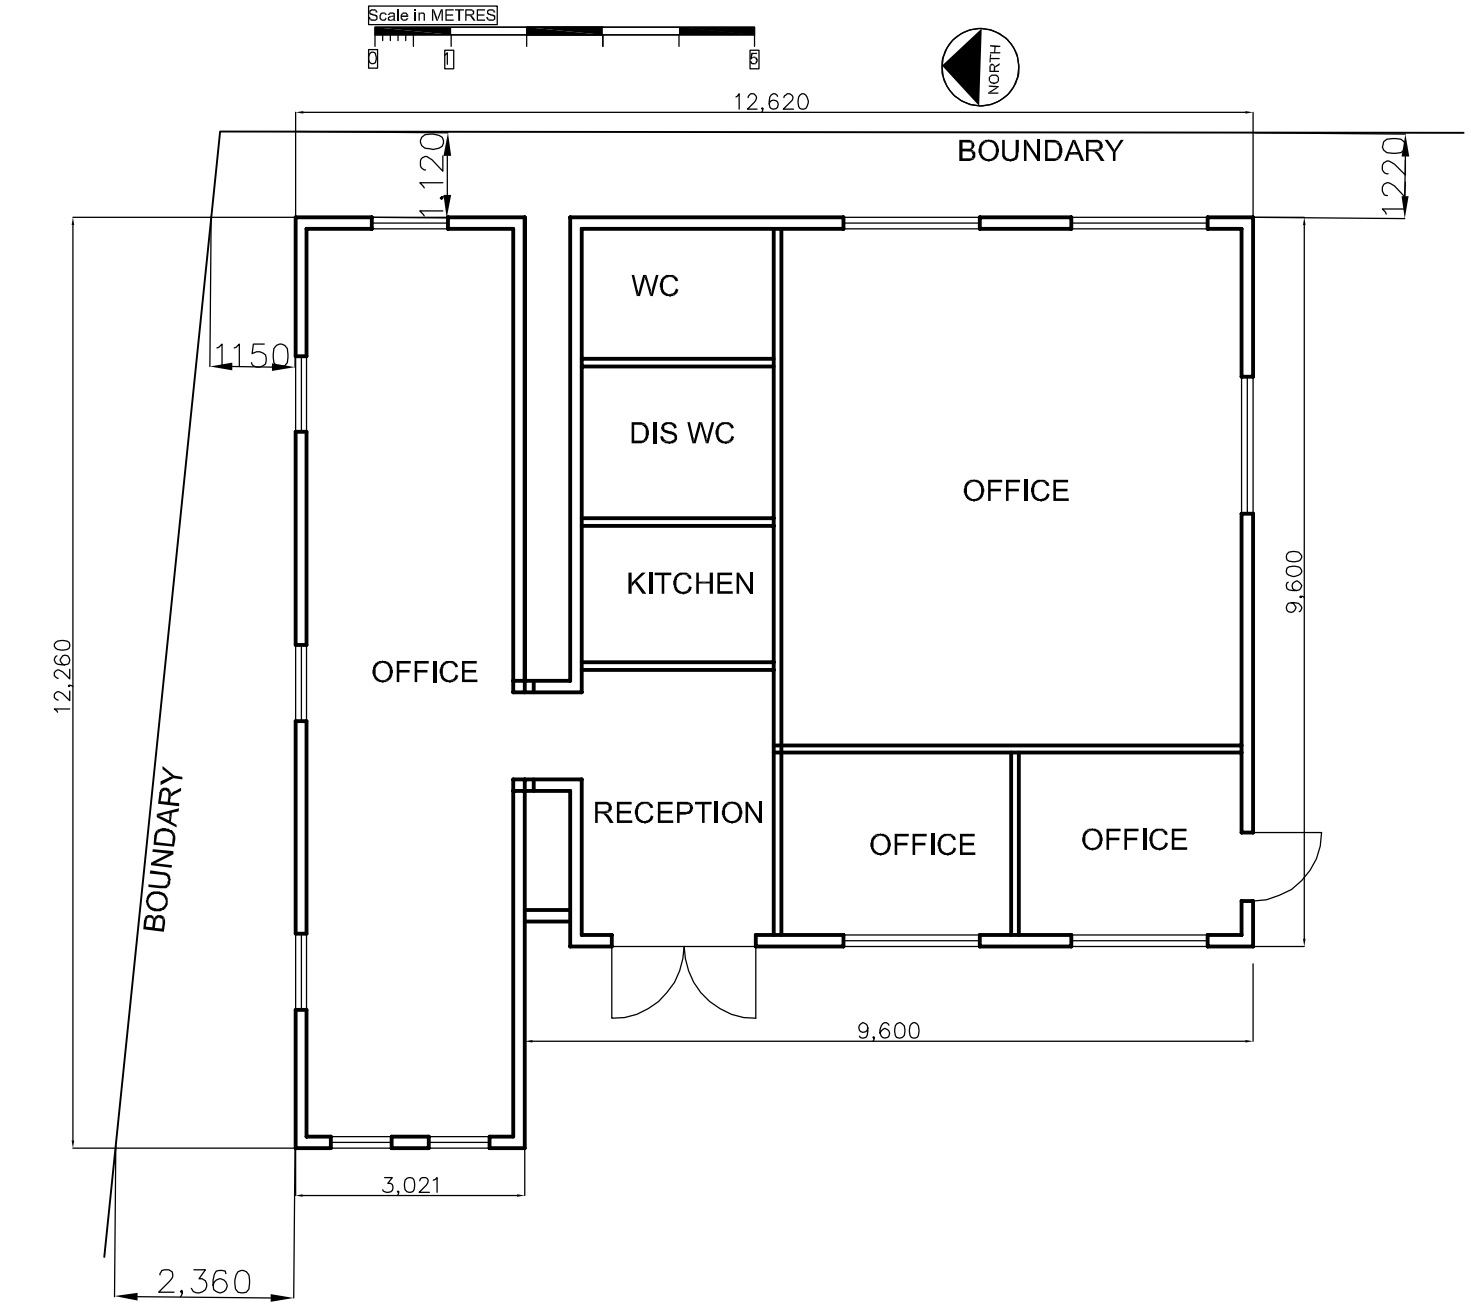


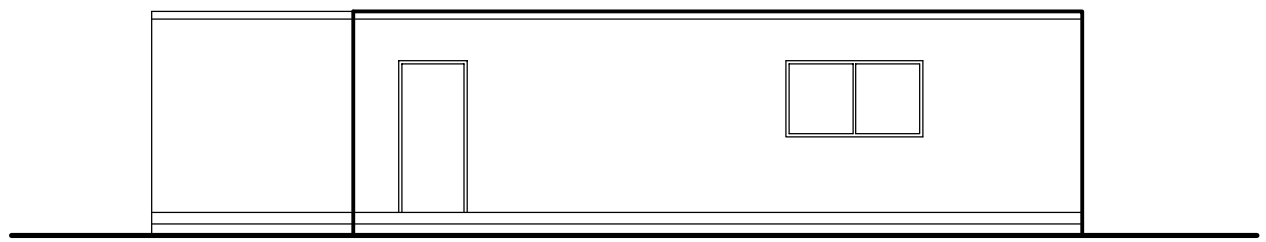


SOUTH ELEVATION

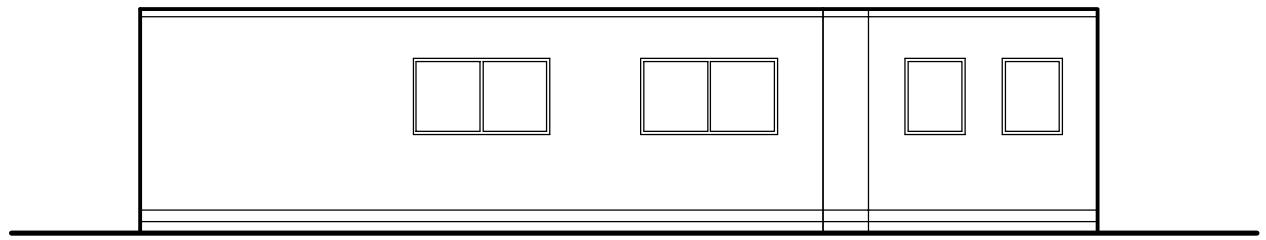

EAST ELEVATION

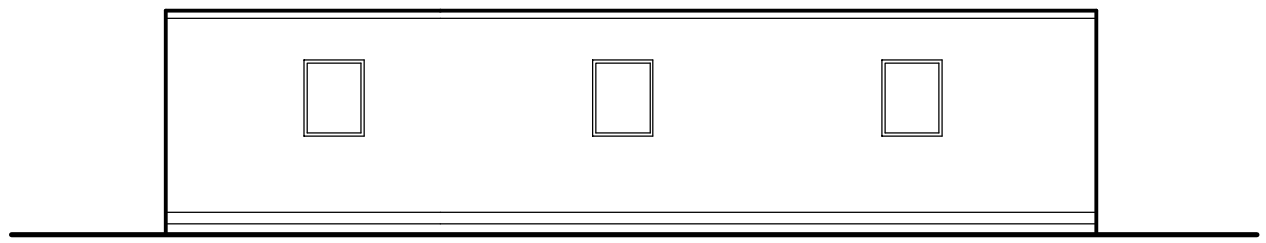

NORTH ELEVATION

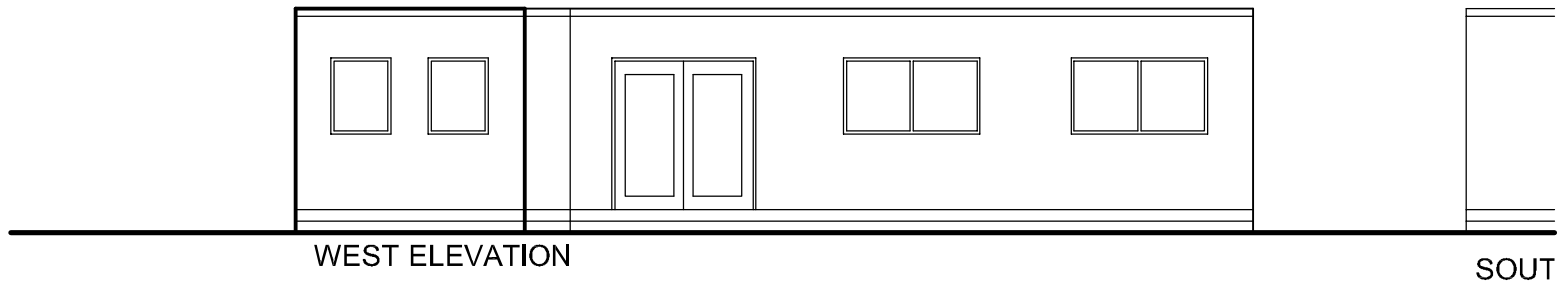

WEST ELEVATION

SOUT

Rev	Date	Detail
A	04 03 15	BOUNDARY DIMENSION ADDED

DESIGN
INTERIOR DESIGN | ARCHITECTURE | PROJECT MANAGEMENT
28-29 Maxwell Road, Peterborough PE2 7JE
Tel: 01733 396181 Info@i-hlp.co.uk
www.i-hlp.co.uk

Client: PHYSIO SUPPLIES LTD

Job Title:
TEMPORARY BUILDINGS
THE WAREHOUSE
BECK BANK
WEST PINCHBECK
PE11 3QN

Scale: 1–100 @ A3 Date: 27/2/15

Drawing Title:
PLAN AND ELEVATION

Drawing No.
165–03SK01 Revision A

DO NOT SCALE DIMENSIONS FROM THIS DRAWING.
ALL DIMENSIONS TO BE VERIFIED ON SITE.
ALL DRAWINGS ARE THE COPYRIGHT OF ILHD DESIGN

PLAN AND ELEVATIONS