
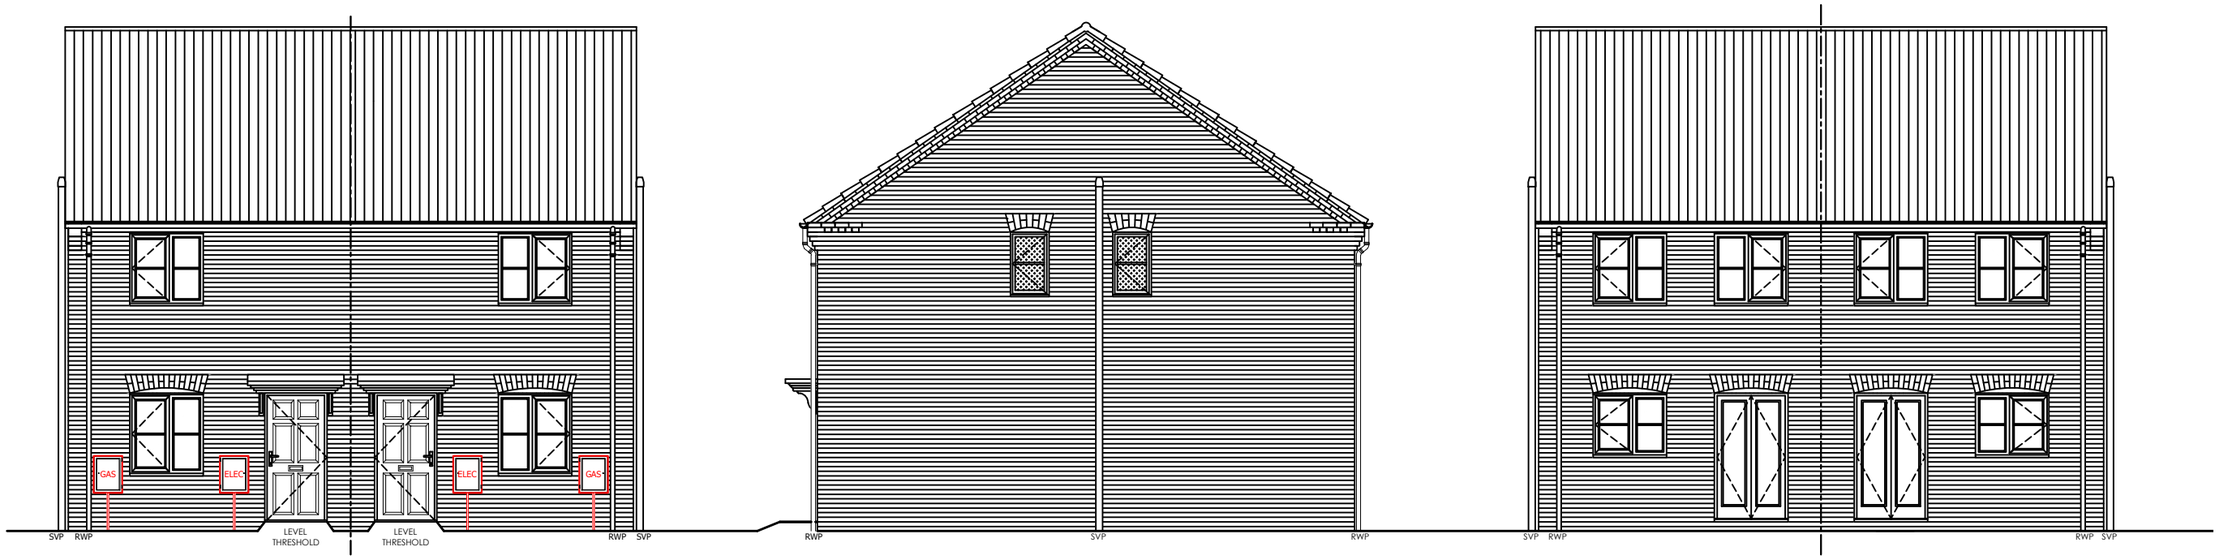



FRONT ELEVATION

SIDE ELEVATION


REAR ELEVATION

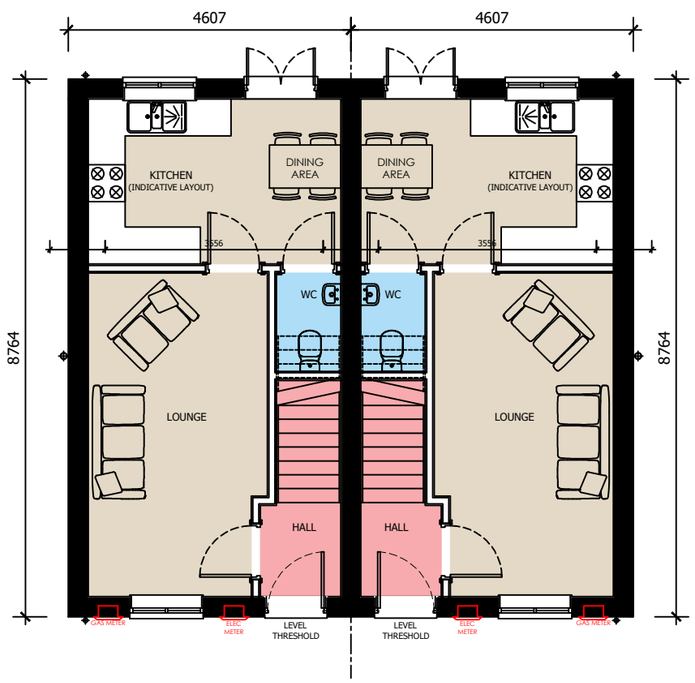

GROUND FLOOR

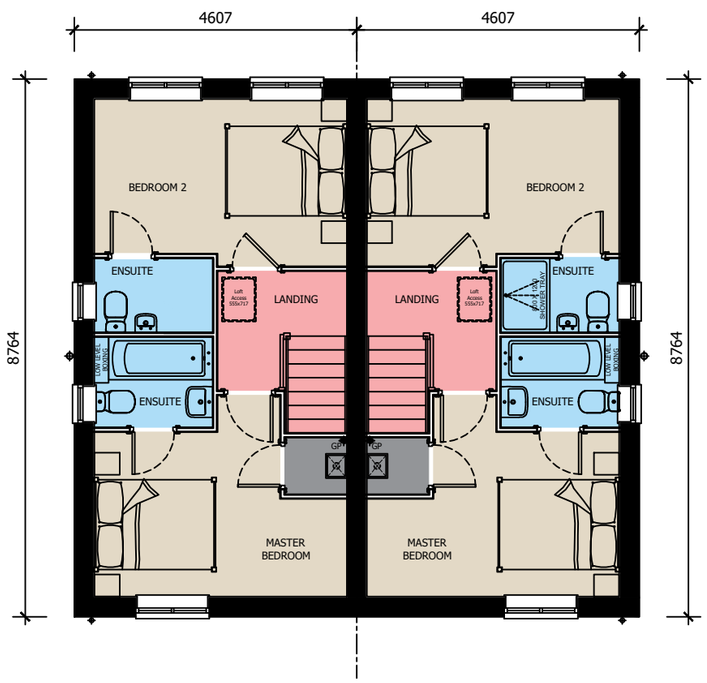

FIRST FLOOR

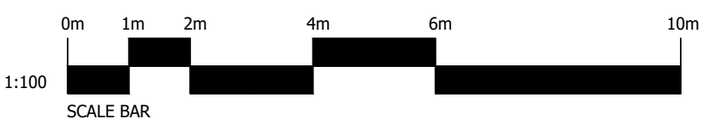

SCALE BAR

ASHWOOD HOMES
CONTRACTING LTD.

1 Goodison Road, Lincs Gateway Business Park, Spalding, Lincs, PE12 6FY T: 01406 490590

HOUSE TYPE: A732(DEE) (732 FT²)

DRAWING TITLE: DESIGN SHEET

DRAWING NUMBER: A732(DEE)-001