



ROOF PLAN

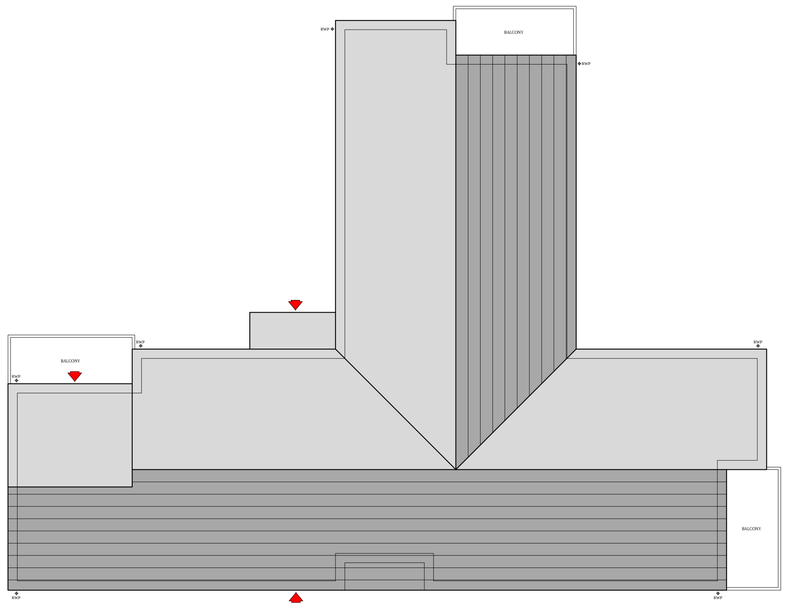

SECOND FLOOR PLAN
PLOTS AS - 140, 141, 142

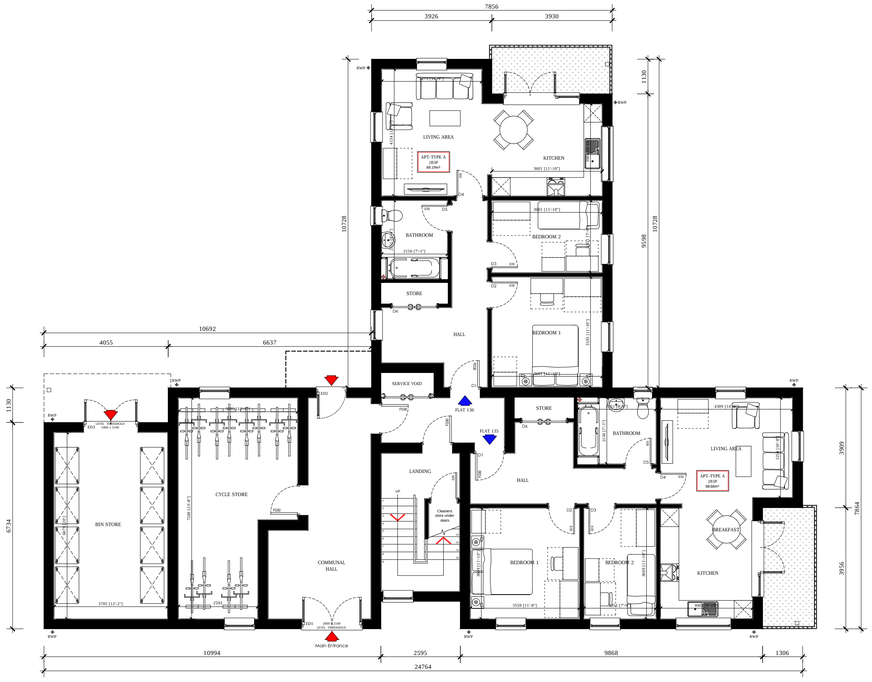

GROUND FLOOR PLAN
PLOTS AS - 135, 136



FIRST FLOOR PLAN
PLOTS AS - 137, 138, 139

1:100 SCALE BAR
0m 1m 2m 4m 6m 10m

Rev.	Date	Description

ASHWOOD HOMES CONTRACTING LTD.

1 Goodison Road, Lincs Gateway Business Park,
Spalding, Lincs, PE12 6FY T: 01406 490590

PROJECT:
Proposed Residential Development at Vernatt's Strategic Urban Extension Yews Farm - Parcel 1

HOUSE TYPE:
APARTMENT
TYPE A, B, C, D

DRAWING:
FLOOR PLANS

SCALE: 1:100@A1 DRAWN: MII

DATE: FEB.2023 REVISION: -

DRAWING No: 8074 - APT-01