
KAREN

SPEAK TO GILL —

WRONG ACCOUNT, ANOTHER CHEQUE DUE.

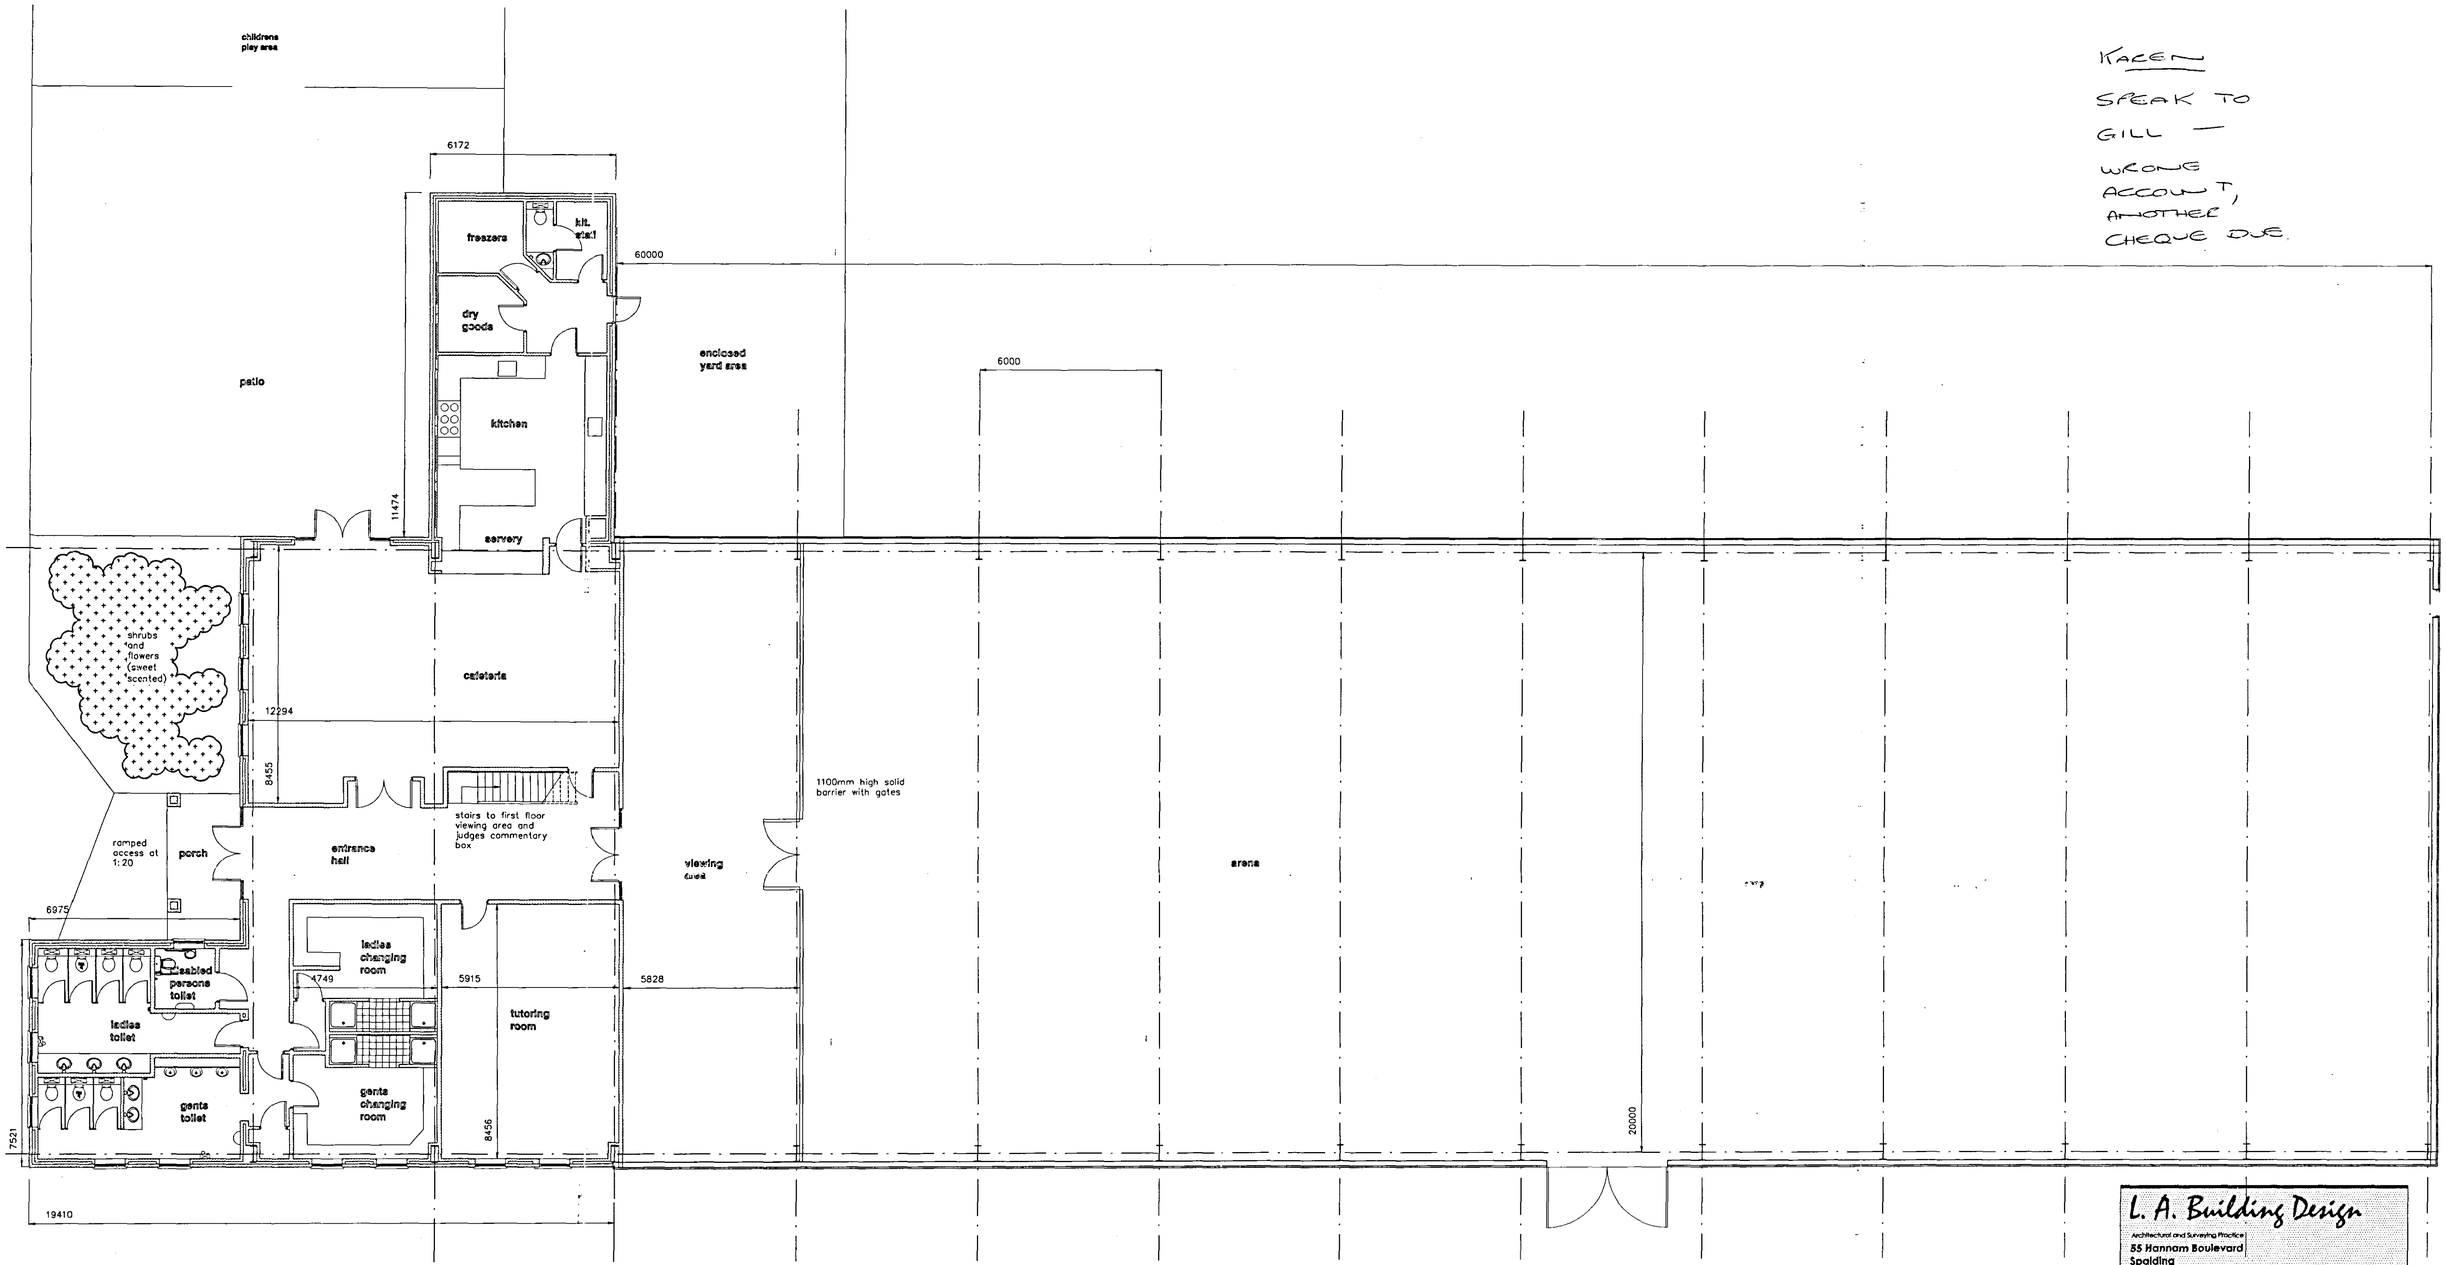

Floor Plan Scale 1:100

SHDC
PLANNING & DEVELOPMENT
- 8 FEB 2006
Ref. 0183/06

AMENDMENTS

A Nov 05 Holding Area omitted

L. A. Building Design
Architectural and Surveying Practice
55 Hannam Boulevard
Spalding
Lincolnshire PE11 1LB
Telephone/Fax: Spalding (01775) 711437

Peter S Lithgow MCIOB MBIAT
Member of the Chartered Institute of Building and
Member of the British Institute of Architectural Technologists

project
Proposed Equestrian Development on Land at Northgate, Pinchbeck, Spalding Lincolnshire

client
JSP Holdings

drawing
GENERAL ARRANGEMENT
ARENA

date	scale(s)
AUG 2002	1:100,
drawn by	checked
Peter Lithgow	
job no	drawing no
01/42	05A