


SHDC
Planning & Development
0 8 MAR 2010
Ref: 0187-10




Promap®
Ordnance Survey © Crown Copyright 2010. All rights reserved.
Licence number 100020449. Plotted Scale - 1:500

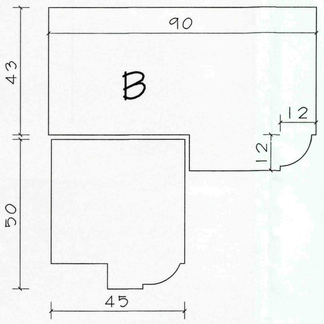

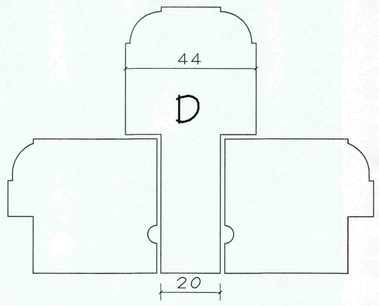


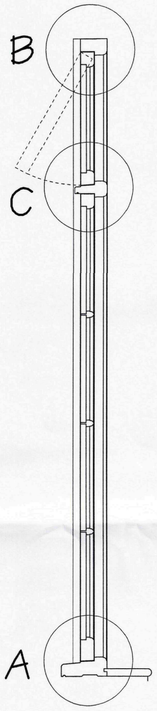


Section X : X

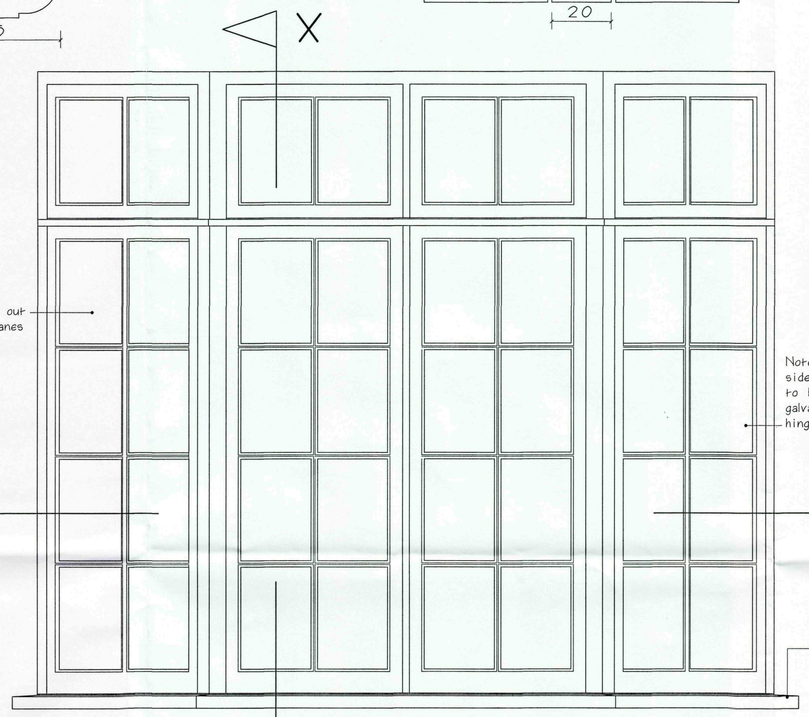


Front Elevation of Window

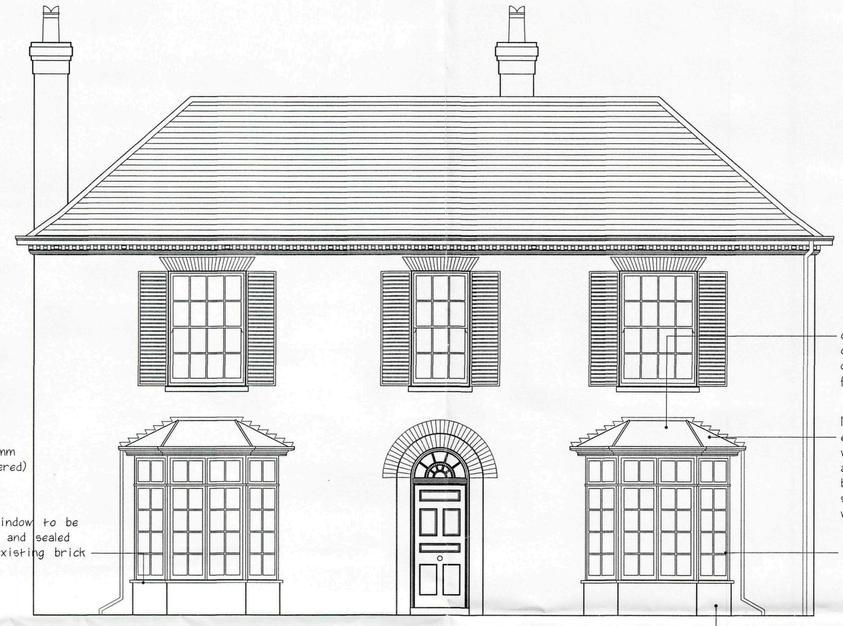



Front Aspect of House
With New Windows

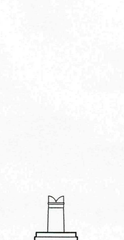


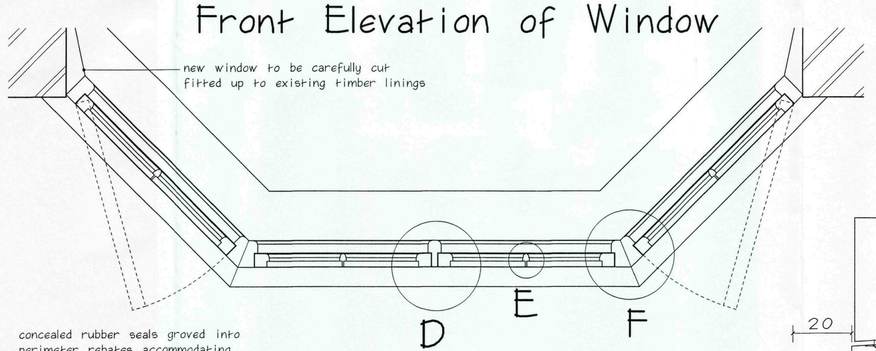

Section Y : Y

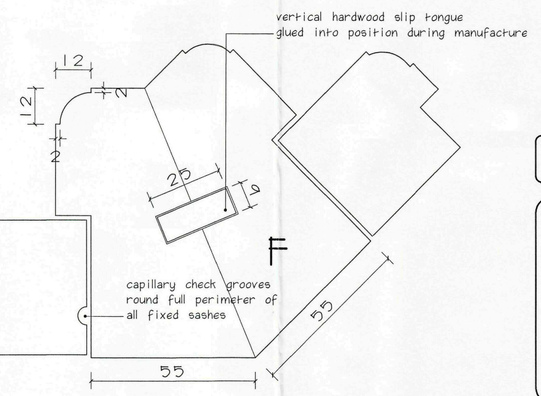

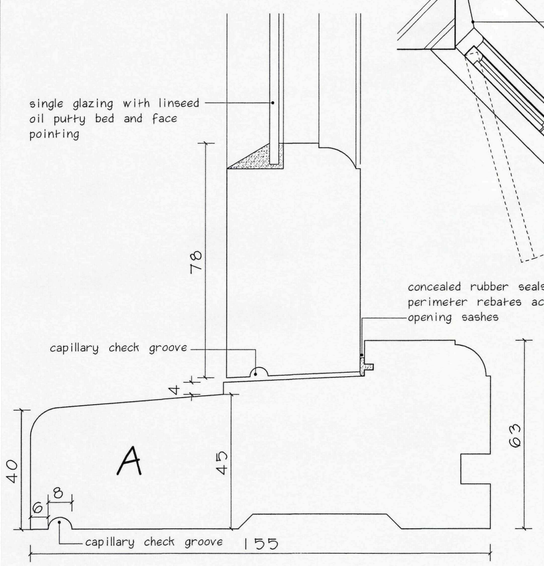

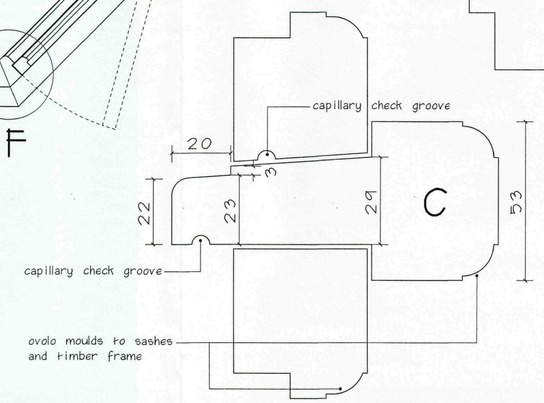

NOTE!
FOR GENERAL SPECIFICATION NOTES
REFER TO DRAWING TS.YTP.2010.02

SHDC
Planning & Development
08 MAR 2010
Ref: 0187-10

Client
Mr & Mrs H Freir

Project
Proposed re-placement front bay windows at
The Yews Farm
Pinchbeck
Near Spalding
Lincs

Drawing No
TS.YTP.2010.01

Scale 1:50. 1:10
Full Size Sections


Date
8:1.2010

DESIGN & BUILD
Terry Sykes
Tel: (01205) 366531
Fax: (01205) 367482


Drawing: T. Sykes MCIOB, FFB




SCALE 1:50 **Existing East Aspect**

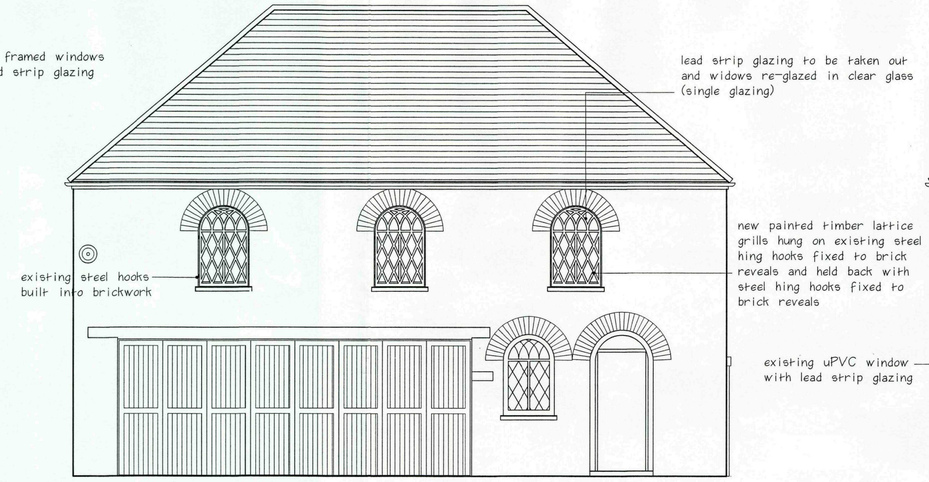


Proposed East Aspect SCALE 1:50

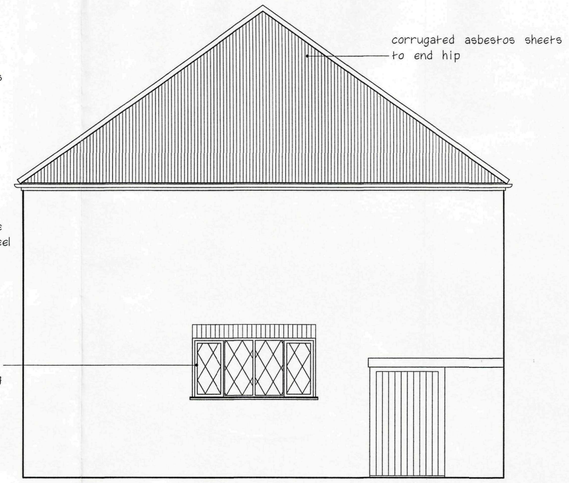


Existing North Aspect SCALE 1:50

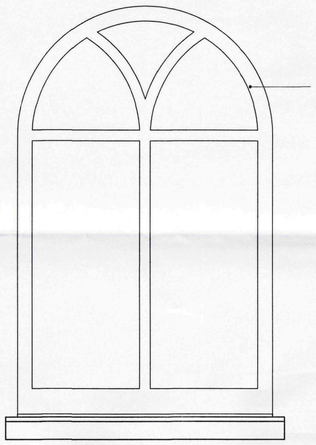


Existing First Floor Windows

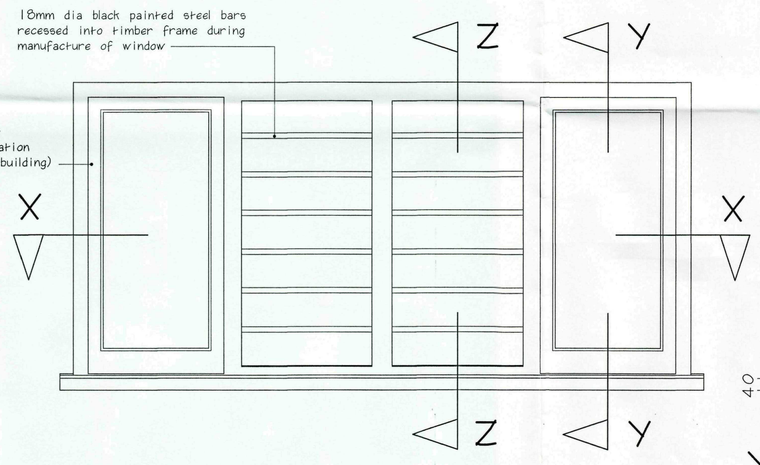


New Ground Floor Window SCALE 1:10

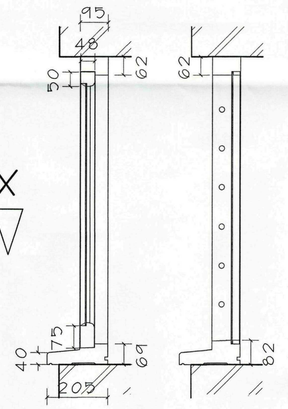

Y : Y Z : Z Sections

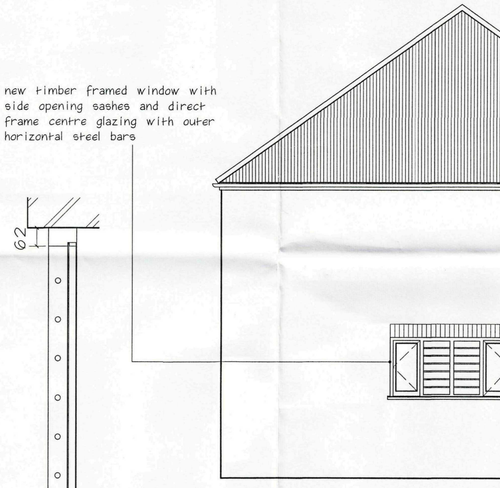


Proposed North Aspect

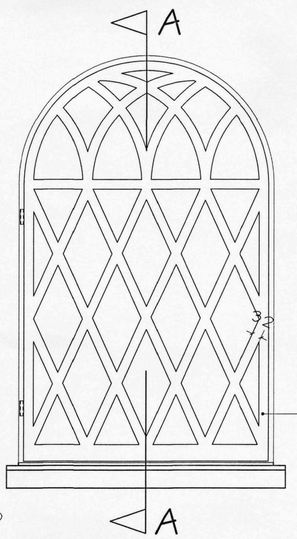


SCALE 1:10

Lattice Grill

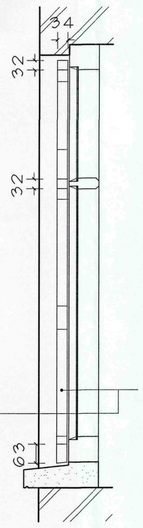


Section A : A

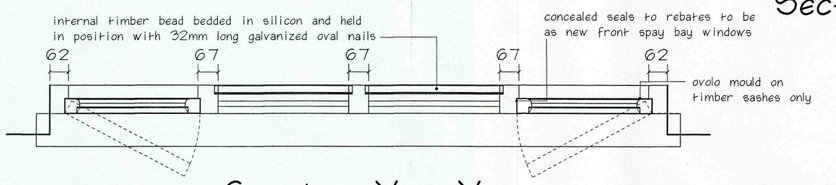

Section Y : Y

SPECIFICATION NOTES FOR ALL WINDOWS AND LATTICE GRILLS:
All timber to be in douglas fir or selected hardwood
Water-proof adhesive to be used on all joints during manufacture
Timber to have two brush coats of preservative on completion of manufacture
One brush applied oil based primer coat of paint to be applied to all timber before being delivered to site
All timber to have two oil based under-coats and one gloss coat of white paint on completion.
All steel to be coated in black coloured "Hammerite" paint or similar prior to fixing to frames
All single glazing to be bedded and pointed in linseed oil putty and left to set prior to painting

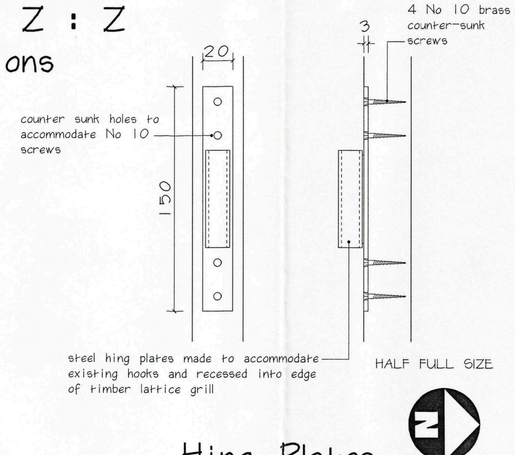

Hing Plates

Stamp: Planning & Development 08 MAR 2010 Ref: 0187-10

Client: **Mr & Mrs H Freir**

Project: **Proposed new window and external lattice grills at The Yews Farm Pinchbeck Spalding Lincs**

Drawing No: **TS.YTP.2010.02**

Scale: 1:50. 1:10 Half Full Size

Date: 22.2.2010

DESIGN & BUILD Terry Sykes
Tel: (01205) 366531 Fax: (01205) 367482
Drawing: T. Sykes MCIOB, FFB