
ELEVATIONS


DESIGN DRAWING




front side rear side

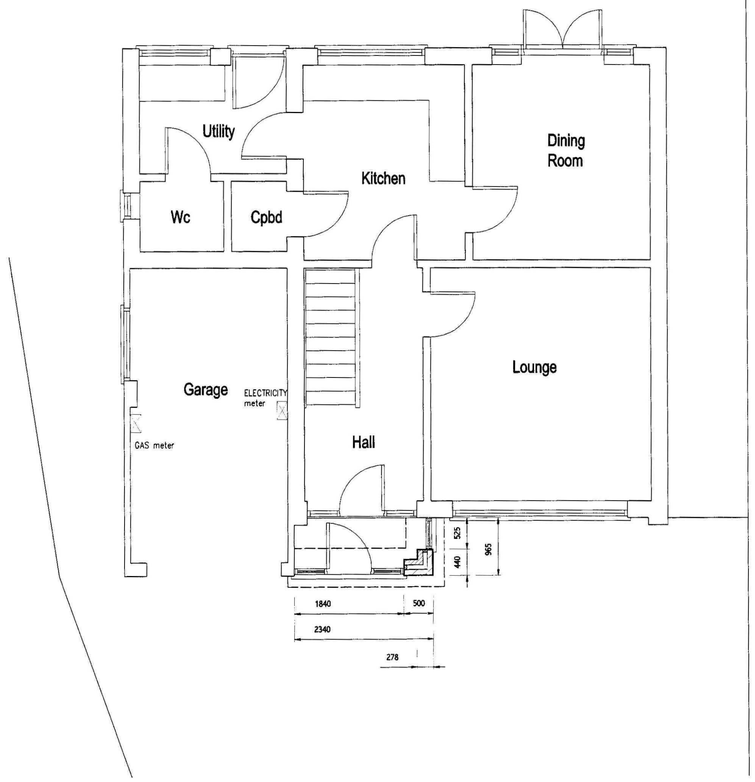


FLOOR PLAN

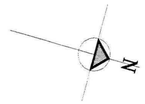

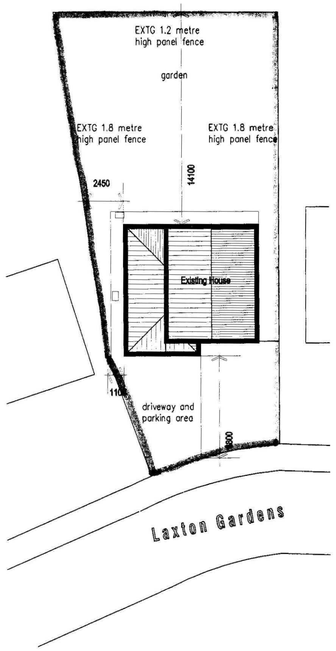

BLOCK PLAN Scale 1:200

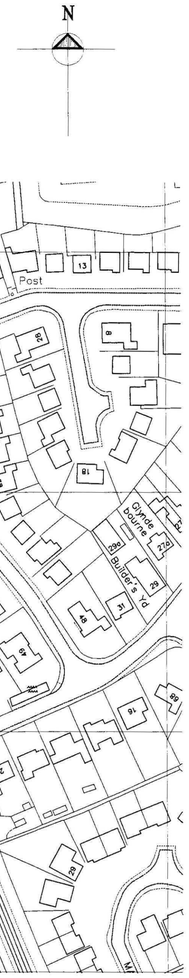

LOCATION PLAN Scale 1:1250

ALL DIMENSIONS TO BE CHECKED AND VERIFIED ON SITE BEFORE COMMENCING WITH THE WORKS
ANY DISCREPANCIES ARE TO BE REPORTED TO THE ARCHITECTURAL TECHNOLOGIST IMMEDIATELY

AMENDMENTS

A

COPYRIGHT PETER S LITHGOW 22.02.10

L. A. Building Design
Architectural and Surveying Practice
55 Hannam Boulevard
Spalding
Lincolnshire PE11 1LB
Telephone/Fax: Spalding (01775) 711437

Peter S Lithgow MCIOB MCIAT
Member of the Chartered Institute of Building and
Member of the Chartered Institute of Architectural Technologists

project
Proposed Pitched Roof on Existing Flat Roof of DWELLING at 43 Laxton Gardens, PINCHBECK, Spalding, Lincolnshire, PE11 3PR

client
MR + MRS S WILSON

drawing
DESIGN DRAWING
FLOOR PLAN, ELEVATIONS,
BLOCK PLAN AND LOCATION PLAN

date	scale(s)
FEBRUARY 2010	1:50 1:100 1:200 1:1250
drawn by	checked
Peter Lithgow	PSL
job no	drawing no
09/22	01