

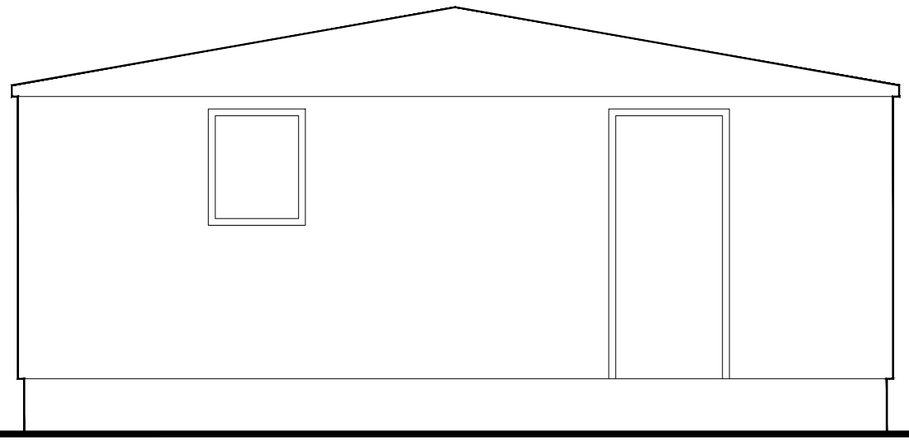



North Elevation

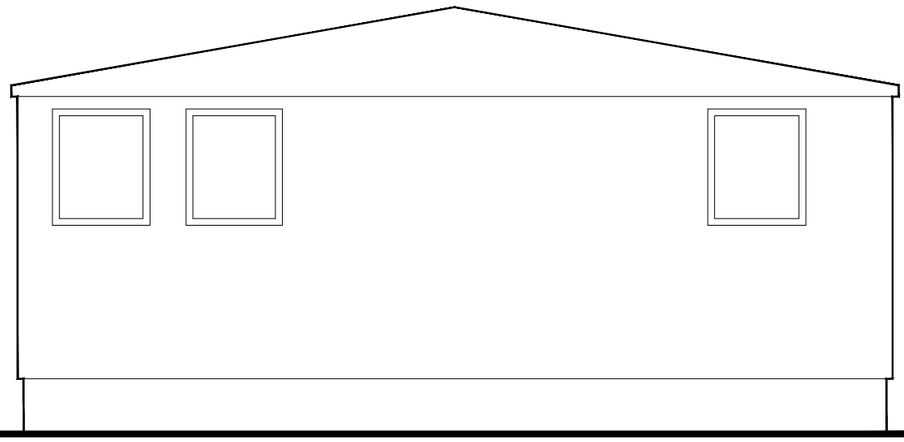


South Elevation

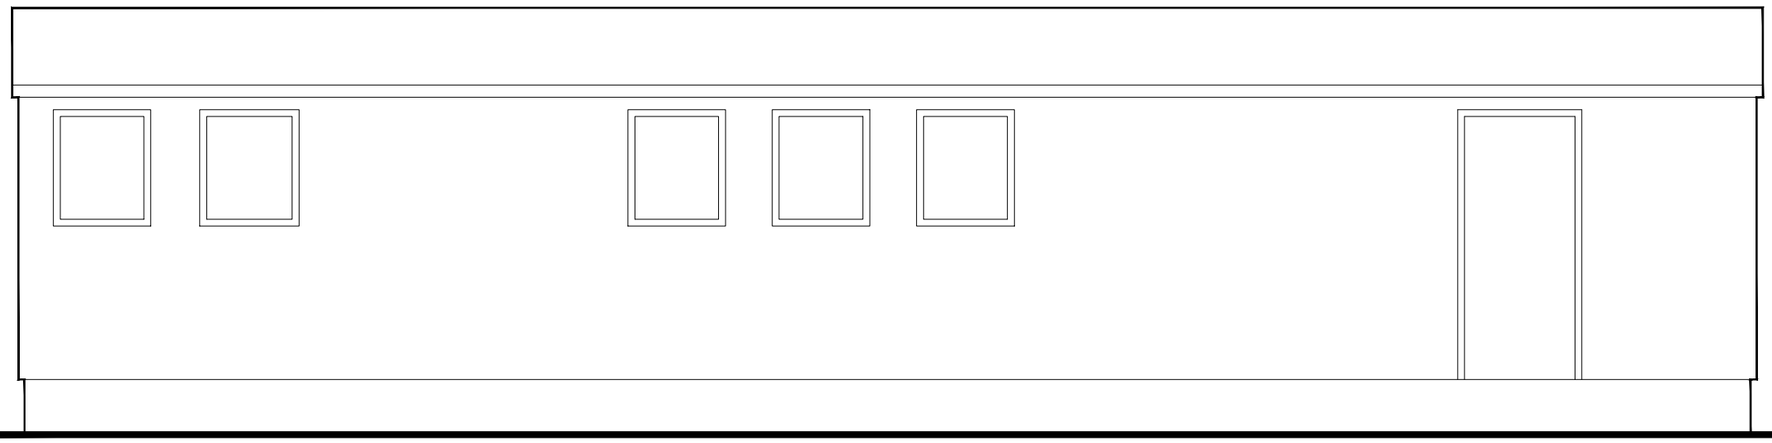

West Elevation

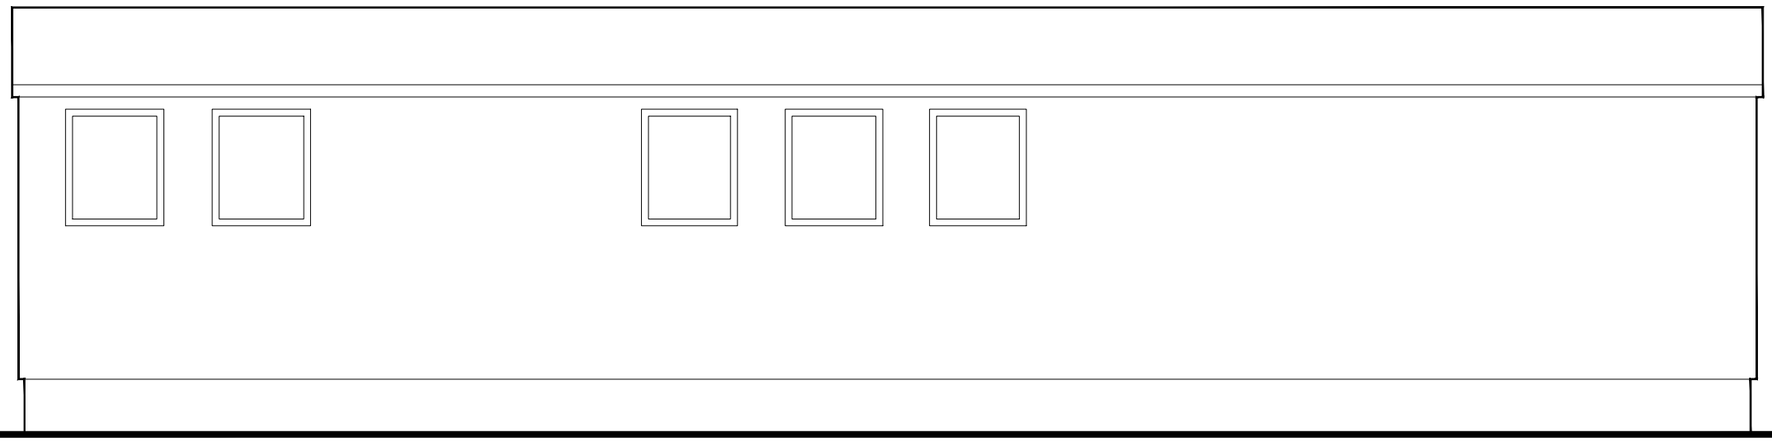

East Elevation

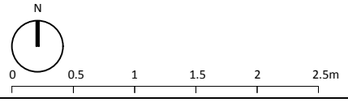

Notes

Measurements
All measurements should be checked against on site conditions and any discrepancies should be brought to the attention of the Robert Doughty Consultancy.

CDM 2015
This drawing is for illustrative purposes and/or obtaining the relevant planning permission only.
It should not be used for construction and accordingly, risk identification under the Construction
(Design & Management) Regulations 2015 has not been undertaken.

Rev.	By	Notes	Date

rdc
Robert Doughty Consultancy

© 32 High Street, Helpringham
Sleaford, Lincolnshire NG34 ORA

Tel: 01529 421646
Fax: 01529 421358
Email: admin@rdc-landplan.co.uk
Web: www.rdc-landplan.co.uk

Client:
Anglia UK Ltd

Project:
Cabin Change of Use to Residential

Drawing title:
Portacabin Elevations

Drawing No.	Rev.	Drawn
823-17_PL_EL01		WW

Scale	Date	Checked
1:50@A3	27.07.16	LMS

All measurements should be checked against on site conditions and any discrepancies should be brought to the attention of the Robert Doughty Consultancy.