


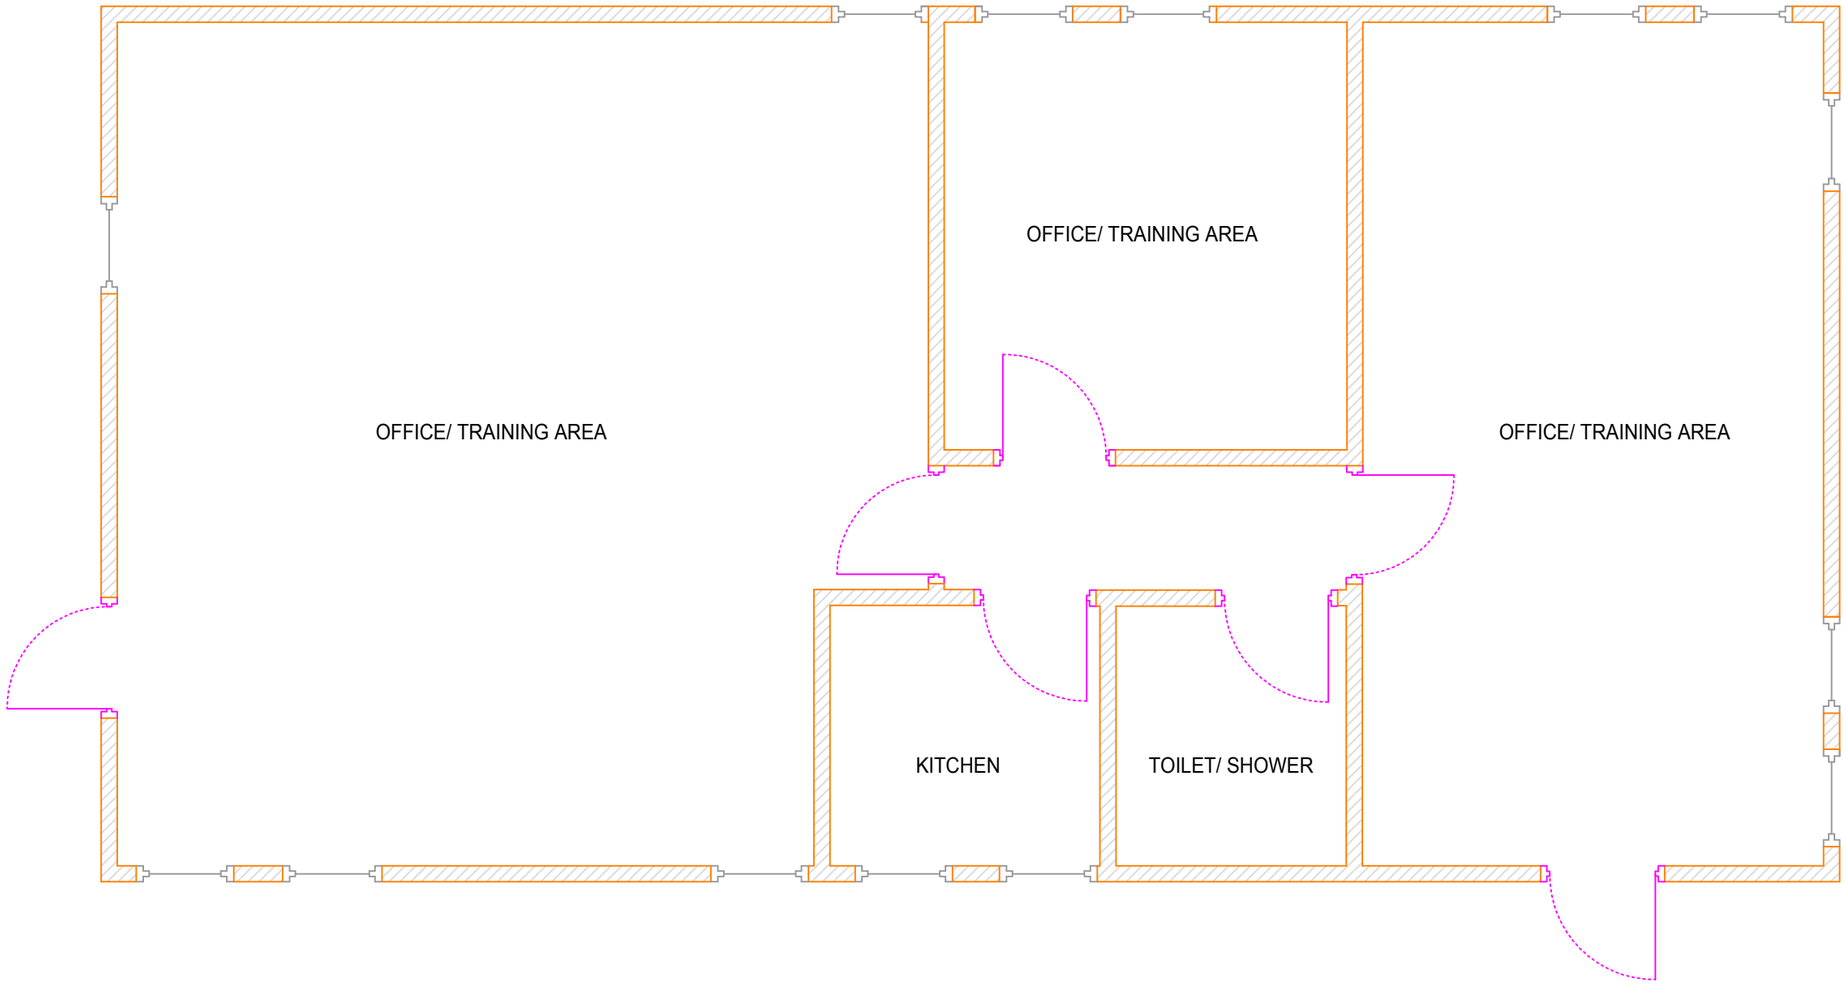



**Notes**

**Measurements**
All measurements should be checked against on site conditions and any discrepancies should be brought to the attention of the Robert Doughty Consultancy.

**CDM 2015**
This drawing is for illustrative purposes and/or obtaining the relevant planning permission only.
It should not be used for construction and accordingly, risk identification under the Construction
(Design & Management) Regulations 2015 has not been undertaken.

| Rev. | By | Notes | Date |
|---|---|---|---|

rdc
Robert Doughty Consultancy

© 32 High Street, Helpringham
Sleaford, Lincolnshire NG34 ORA

Tel: 01529 421646
Fax: 01529 421358
Email: admin@rdc-landplan.co.uk
Web: www.rdc-landplan.co.uk

Client:
Anglia UK Ltd

Project:
Cabin Change of Use to Residential

Drawing title:
Existing Floor Plan

| Drawing No. | Rev. | Drawn |
|---|---|---|
| 823-17_PL_PL01 | | WW |

| Scale | Date | Checked |
|---|---|---|
| 1:50@A3 | 22.07.16 | LMS |

All measurements should be checked against on site conditions and any discrepancies should be brought to the attention of the Robert Doughty Consultancy.