




SITE PLAN
1:1250 SCALE

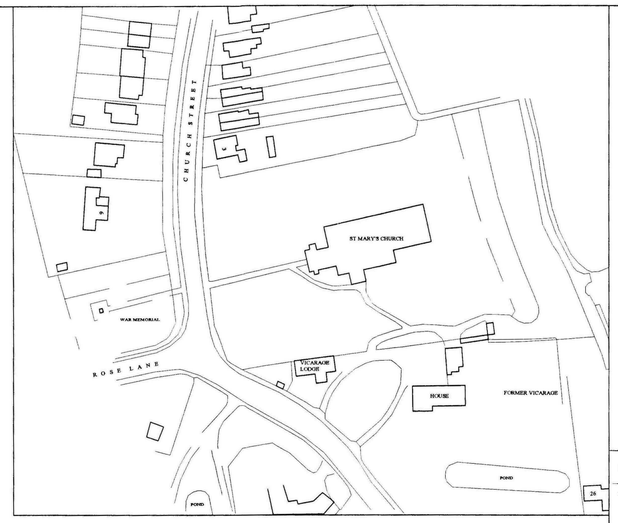


12mm NOMINAL
ROLLED PEASHINGLE ON 250mm BLINDED MOT TYPE 1 SUB BASE ON GEOTEXTILE 250gm/m3 TAKEN UP 25 x 300mm TIMBER EDGE BOARD PEGGED WITH TIMBER STAKES

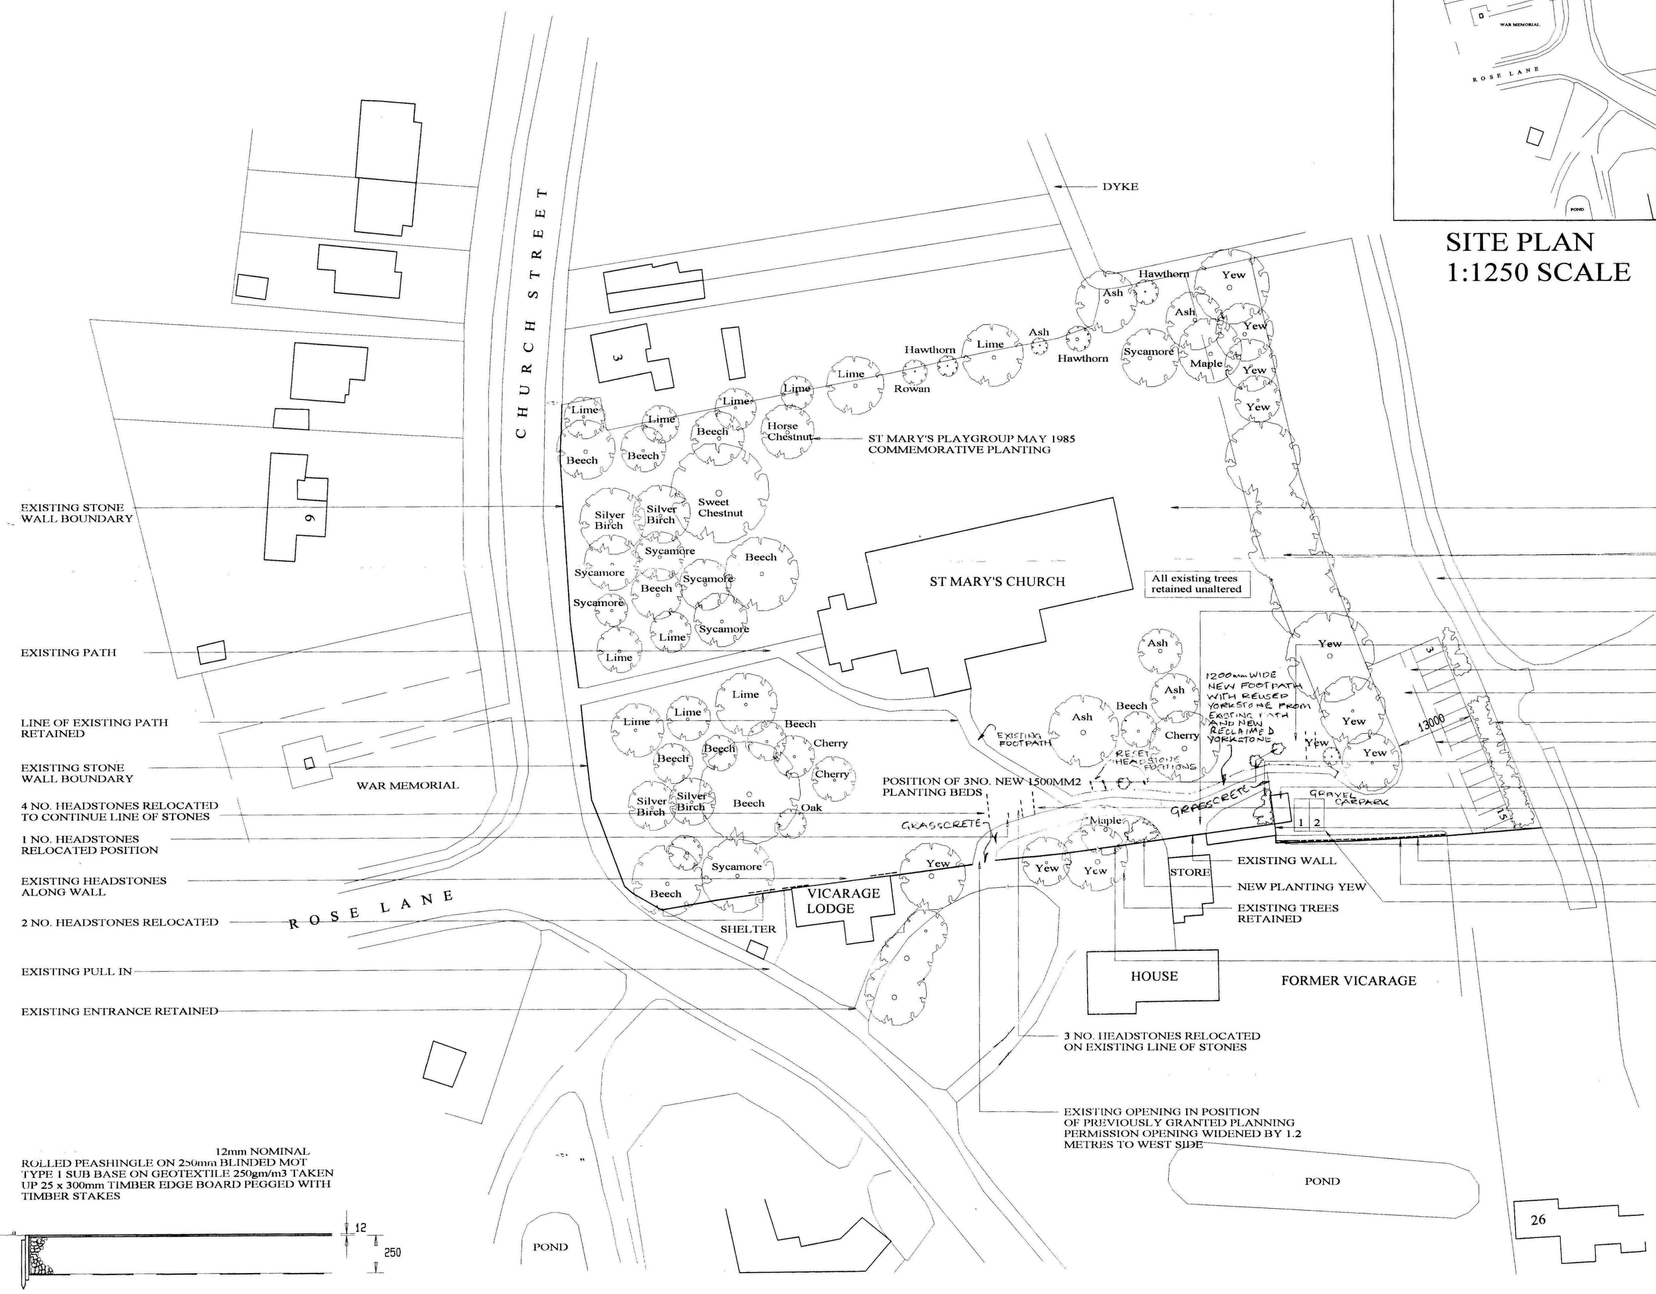


SECTION THRO'
CAR PARK AREA
1:20 SCALE

Notes
1. DO NOT SCALE FROM THIS DRAWING
2. CHECK ALL DIMENSIONS ON SITE
3. THIS DRAWING IS THE COPYRIGHT OF MARSHALL SISSON, ARCHITECT

REVISIONS CONTINUED.

| | | |
|---|---|---|
| G | FEB 10 | PATHWAY ADDED |

Revisions

| | | |
|---|---|---|
| A | FEB 06 | ADDITIONAL NOTES ADDED |
| B | OCT 06 | TREES ADDED THROUGHOUT CHURCH YARD |
| C | OCT 07 | CAR PARK SIZE REDUCED EXISTING OPENING IN WALL WIDENED AND DRIVE WAY WIDTH INCREASED AND ADDITIONAL NOTES ADDED |
| D | NOV 07 | GATES REALIGNED |
| E | MAY 09 | NEW YEW PLANTING BEDS ADDED AT REQUEST OF PLANNING AUTHORITY |
| F | NOV 09 | DRIVE WAY FINISH ALTERED AT REQUEST OF PLANNING AUTHORITY & HEADSTONES RESET POSITIONS SHOWN |

MARSHALL SISSON, ARCHITECT
HARCOURT OFFICES, 56 HIGH STREET
HEMINGFORD GREY
HUNTINGDON, PE28 9BJ
Telephone: 01480 461101
Facsimile: 01480 492188
Email: msisson@btconnect.com

Client
ST MARY'S CHURCH PINCHBECK
PAROCHIAL CHURCH COUNCIL

Job title
ACCESS ARRANGEMENTS

Planning & Environment
11 MAR 2010
Rec'd C2C/1-10

Drawing title
PROPOSED LAYOUT

| Scale | Date | Drawn |
|---|---|---|
| 1:500 | FEB 06 | RBS |

Drawing Number
SMAPIN/
ACCESS/02H