
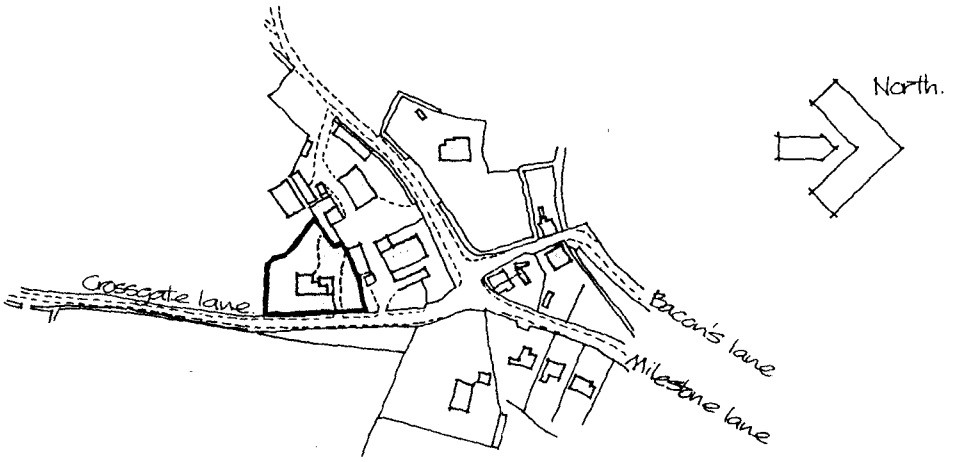


LOCATION PLAN
Scale 1:2500

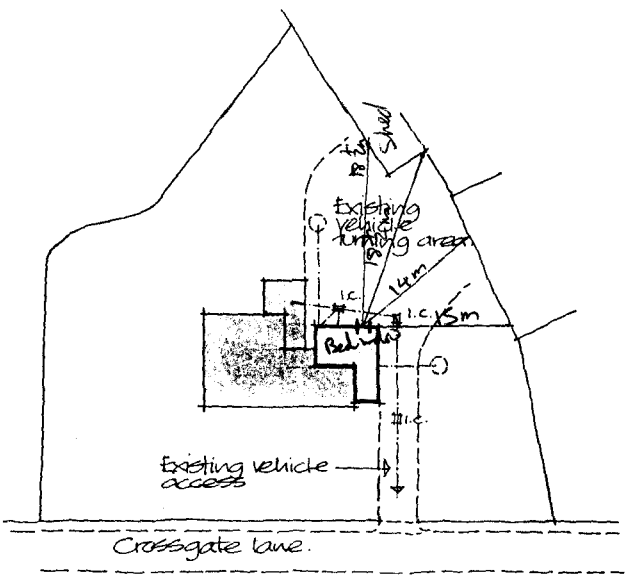

Project

SITE PLANS
PROPOSED EXTENSIONS
TO HOUSE
AT CROSSGATE LANE

ALAN HORNSBY
ARCHITECTURAL SERVICES

'Little Acre'
Peak Hill, Cowbit,
Spalding, Lincs. PE12 6AW
Tel. Holbeach (01406) 380591

Client

MR & MRS P.E. ANDREW.

Scale

Date Feb. 95

Drg no. 95/08/03

AM ADMEL 230

SOUTH ... PL...
27 FEB 19..
S 0206/95