UNCONTROLLED COPY WHEN PRINTED

GENERAL NOTES


1. ALL DIMENSIONS IN MILLIMETRES UNLESS NOTED OTHERWISE.
2. ALL LEVELS IN METRES RELATIVE TO ORDNANCE DATUM NEWLYN.
3. ALL COORDINATES SHOWN RELATIVE TO ORDNANCE SURVEY DATUM.

REFERENCE DRAWINGS

WAT-04546-WPINWW-SS-PLG-0001	LOCATION PLAN AND SITE LAYOUT
WAT-04546-WPINWW-SS-PLG-0002	**GENERATOR PLAN AND ELEVATIONS**



LOCATION PLAN
SCALE 1:2500

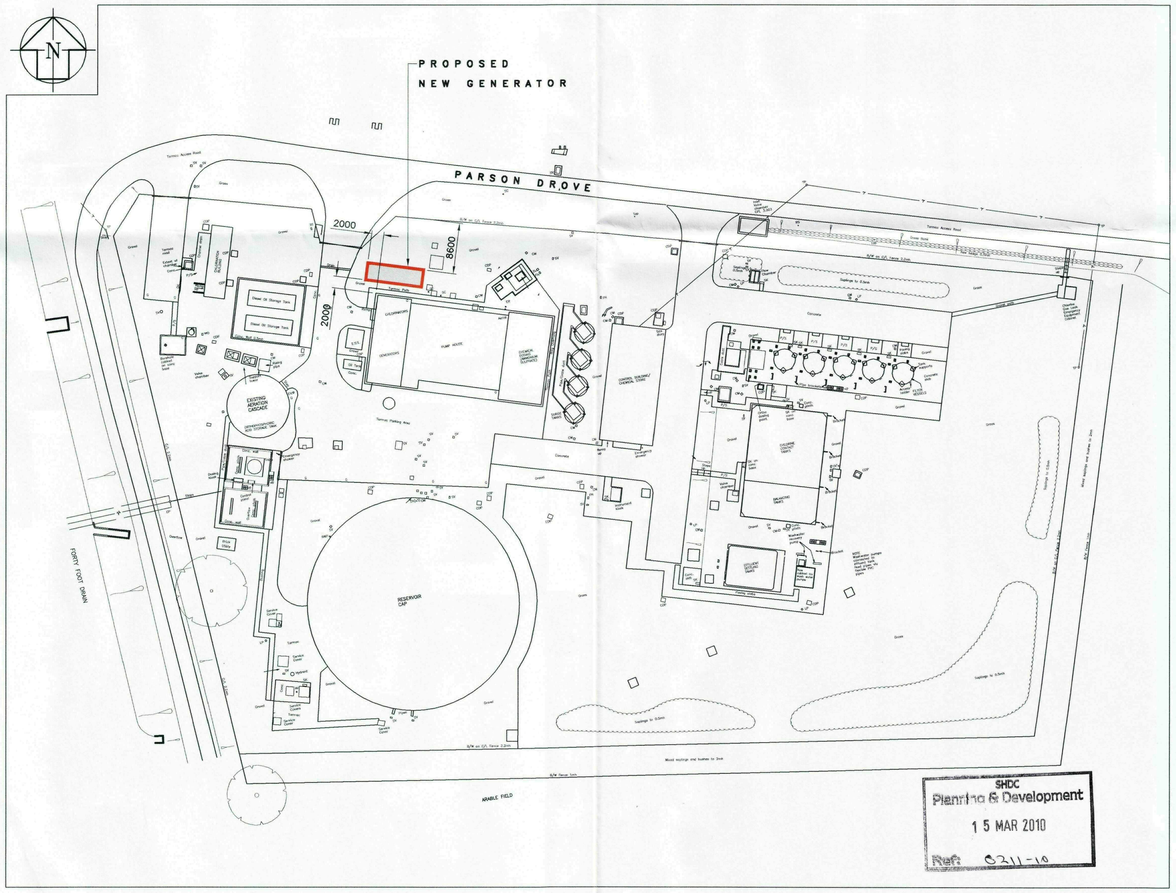

SITE LAYOUT
SCALE 1:500

REV	DATE	DETAILS	STAT	BY	CHK	APP
1	18.01.10	ISSUED FOR PLANNING APPROVAL.	P	MJL	DA	JNT

"This plan is provided by Anglian Water pursuant its obligations under the Water Industry Act 1991 sections 198 or 199. It must be used in conjunction with any search results attached. The information on this plan is based on data currently recorded but the position must be regarded as approximate. Service pipes, private sewers and drains are generally not shown. Users of this map are strongly advised to commission their own survey of the area shown on the plan before carrying out any works. The actual position of all apparatus MUST be established by trial holes. No liability whatsoever, including liability for negligence, is accepted by Anglian Water for any error or inaccuracy or omission, including the failure to accurately record, or record at all, the location of any water main, discharge pipe, sewer or drain or disposal main or any item of apparatus. This information is valid for the date printed. The plan is produced by Anglian Water Services Limited, from Ordnance Survey Crown Copyright, WU 299492. This map is to be used for the purposes of viewing the location of Anglian Water plant only. Any other use of the map data or further copies are not permitted. This notice is not intended to exclude or restrict liability for death or personal injury resulting from negligence.

anglianwater
@one
Thorpe Wood House, Thorpe Wood, Peterborough, Cambridgeshire, PE3 6WT
Tel: 01733 414100 Fax: 01733 414111

PROJECT TITLE
WEST PINCHBECK
HIGH LIFT PUMPS

DRAWING TITLE
PLANNING DRAWING
GEOGRAPHICAL LOCATION PLAN
AND SITE LAYOUT

DES'D:	DATE:	DRAWN: MJL	DATE: 22.12.09	CHK'D:DA	DATE:20.01.010	APP'D:JNT	DATE: 20.01.10

A1 SCALE: AS SHOWN
REFERENCED DRAWINGS:

DRAWING No. WAT-04546-WPINWW-SS-PLG-0001
REV. 1
STAT. P

G:\ALL_DRAWINGS\Publish\AMP4 Projects\W0083 Alliance Non-Infra Maint Prog 07-08\West Pinchbeck - WAT-04546\9 Drawings\WAT-04546-WPINWW-SS-PLG-0001.dwg, 0001, 23/02/2010 11:47:34, mlancaster


DO NOT SCALE UNCONTROLLED COPY WHEN PRINTED

GENERAL NOTES


1. ALL DIMENSIONS IN MILLIMETRES UNLESS NOTED OTHERWISE.
2. ALL LEVELS IN METRES RELATIVE TO ORDNANCE DATUM NEWLYN.
3. ALL COORDINATES SHOWN RELATIVE TO ORDNANCE SURVEY DATUM.

REFERENCE DRAWINGS


WAT-04546-WPINWW-SS-PLG-0001	LOCATION PLAN AND SITE LAYOUT
WAT-04546-WPINWW-SS-PLG-0002	GENERATOR PLAN AND ELEVATIONS

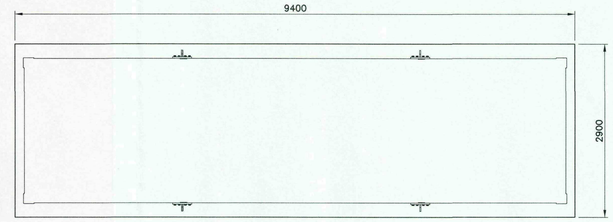


GENERATOR ROOF PLAN
SCALE 1:50

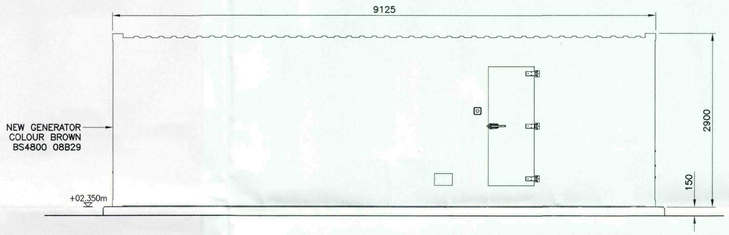


NORTH ELEVATION
SCALE 1:50

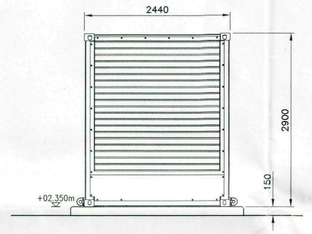

EAST ELEVATION
SCALE 1:50

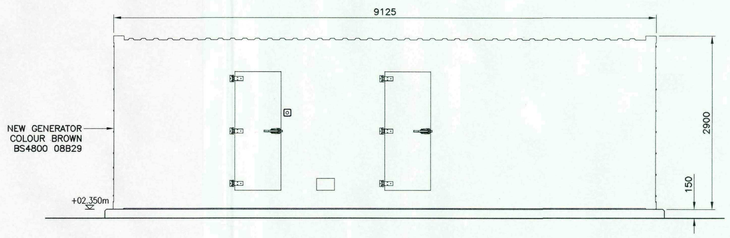

SOUTH ELEVATION
SCALE 1:50

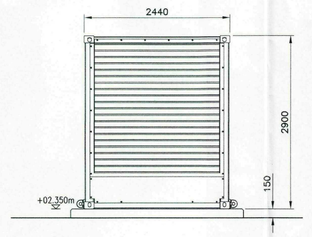

WEST ELEVATION
SCALE 1:50

SHDC
Planning & Development
15 MAR 2010
Ref: 0211-10

REV	DATE	DETAILS	STAT	BY	CHK	APP
1	18.01.10	ISSUED FOR PLANNING APPROVAL.	P	MJL	DA	JNT

"This plan is provided by Anglian Water pursuant its obligations under the Water Industry Act 1991 sections 198 or 199. It must be used in conjunction with any search results attached. The information on this plan is based on data currently recorded but the position must be regarded as approximate. Service pipes, private sewers and drains are generally not shown. Users of this map are strongly advised to commission their own survey of the area shown on the plan before carrying out any works. The actual position of all apparatus MUST be established by trial holes. No liability whatsoever, including liability for negligence, is accepted by Anglian Water for any error or inaccuracy or omission, including the failure to accurately record, or record at all, the location of any water main, discharge pipe, sewer or drain or disposal main or any item of apparatus. This information is valid for the date printed. The plan is produced by Anglian Water Services Limited, from Ordnance Survey Crown Copyright, MU 298492. This map is to be used for the purposes of viewing the location of Anglian Water plant only. Any other use of the map data or further copies are not permitted. This notice is not intended to exclude or restrict liability for death or personal injury resulting from negligence.

anglianwater @one
Thorpe Wood House, Thorpe Wood, Peterborough, Cambridgeshire, PE3 6WT
Tel: 01733 414100 Fax: 01733 414111

PROJECT TITLE
WEST PINCHBECKK
HIGH LIFT PUMPS

DRAWING TITLE
PLANNING DRAWING
GENERATOR PLAN
AND ELEVATIONS

DES'D:	DATE:	DRAWN: MJL	DATE: 08.01.10	CHK'D:DA	DATE:22.01.10	APP'D:JNT	DATE: 22.01.10
A1 SCALE: AS SHOWN		REFERENCED DRAWINGS:					

DRAWING No. WAT-04546-WPINWW-SS-PLG-0002 REV. 1 STAT. P

G:\ALL_DRAWINGS\Publish\Ah4P4 Projects\W0083 Alliance Non-infra Maint Prog 07-08\West Pinchbeck - WAT-04546\1 Drawings\WAT-04546-WPINWW-SS-PLG-0002.dwg, 0002A, 22/01/2010 11:30:15, mlancaster