

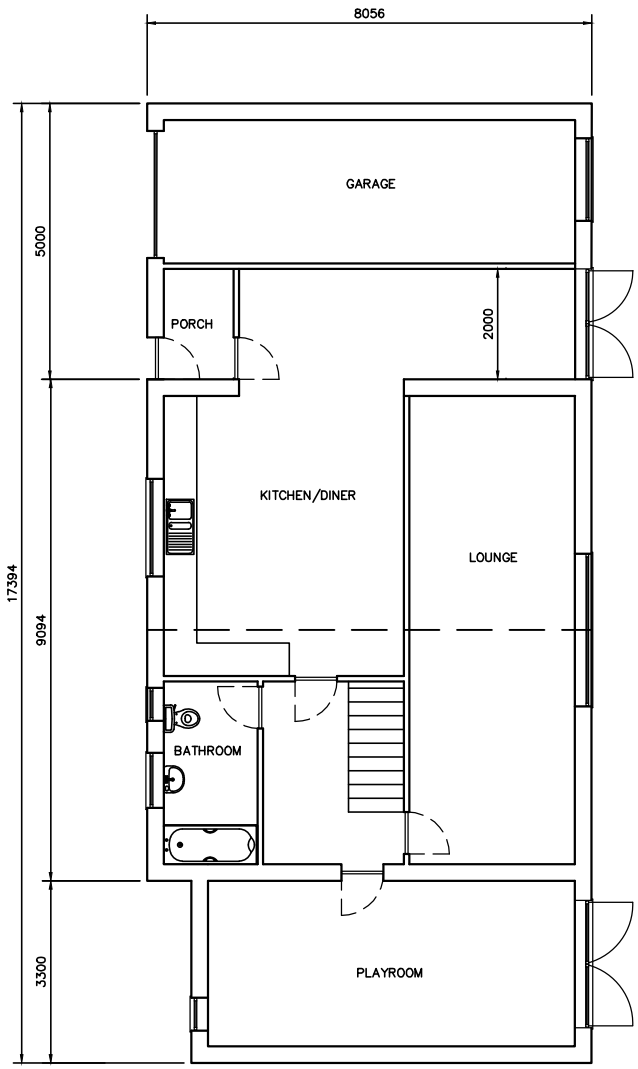


GROUND PLAN OF EXISTING PROPERTY
SCALE 1:100@A3

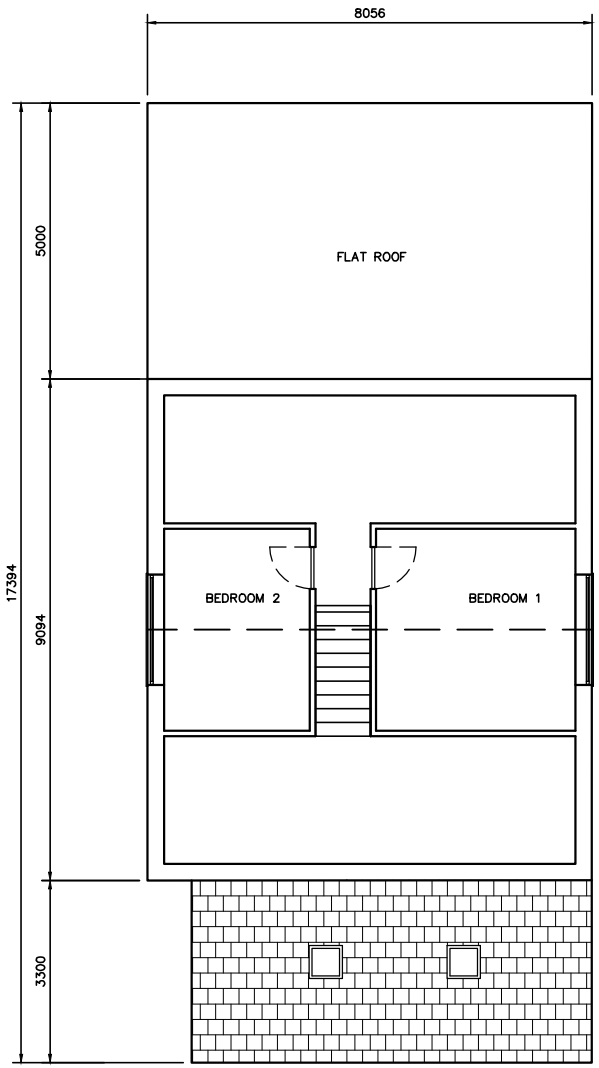

UPPER PLAN OF EXISTING PROPERTY
SCALE 1:100@A3

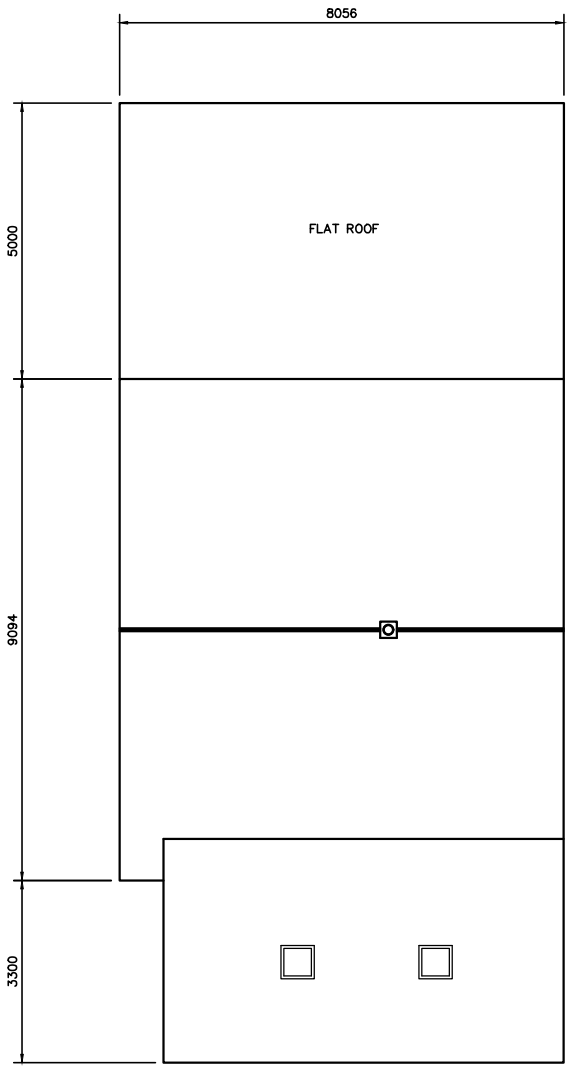

ROOF PLAN OF EXISTING PROPERTY
SCALE 1:100@A3

DO NOT SCALE

NEXUS
Façade Design & Consultancy Ltd
21 Meadow Drove Business Centre, Meadow Drove, Bourne. Lincolnshire. PE10 0BQ.
Tel: +44 (0)1778 305 082 | Web: www.nexusfdcltd.co.uk

Project Name: 55 Mile Stone Lane, Pinchbeck	Contract No: NX–X005
	Designed By: SM
Drawing Title: Existing Property Plans	Checked By: SM
	Date: 07.01.2022
	Drawing No: NX–X005–1002 Revision no: A

© Copyright of NEXUS Façade Design & Consultancy Ltd. This is a Confidential Document and Must Not be Copied, Used or Divulged in any way without Prior Written Consent.