




South

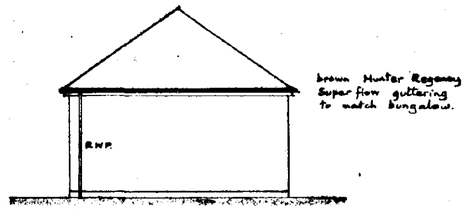

East

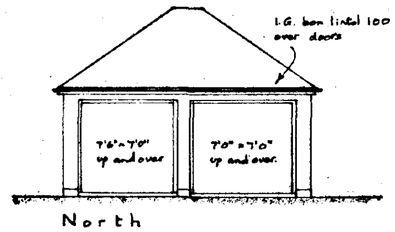


North

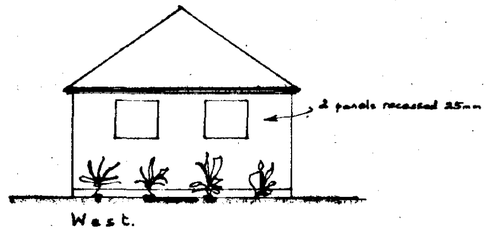


West.

(to road)

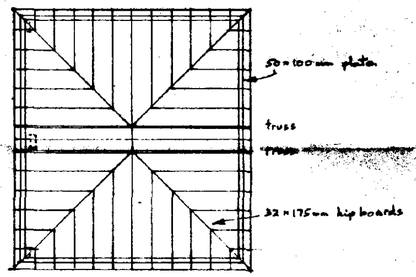


Roof Plan

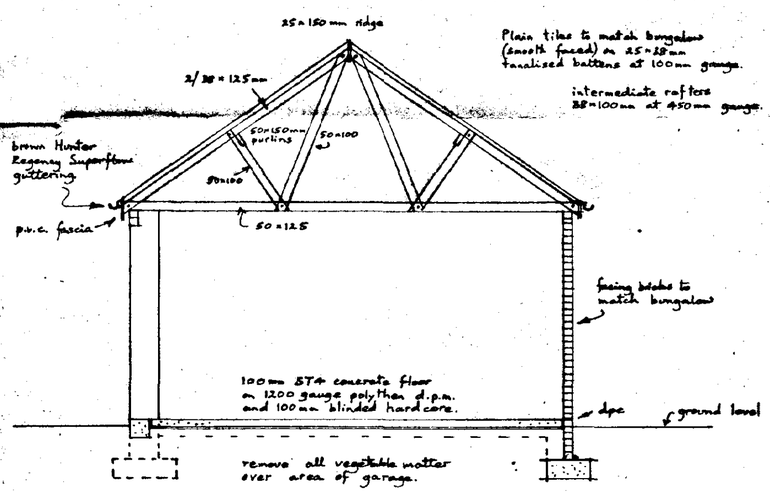

Plain tiles to match bungalow (smooth faced) on 25 x 38mm tanalised battens at 100mm gauge.

intermediate rafters 38 x 100mm at 450mm gauge.

Section A-A

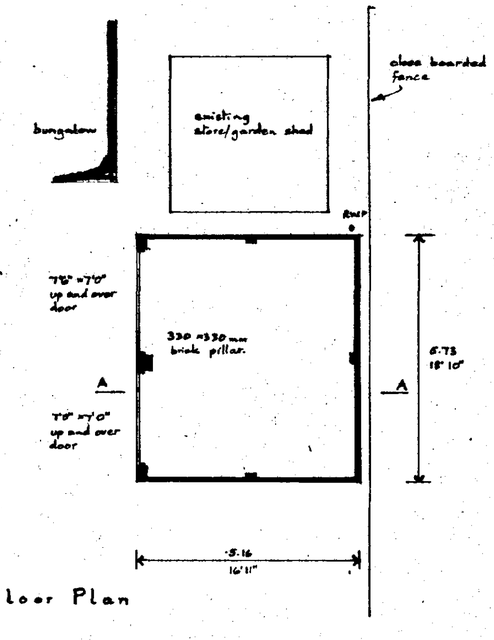

Floor Plan


DETERMINED PLAN
Ref.

SOUTH HOLLAND D.C.
PLAN DEPT.
15 MAR 1995
REF. 0220/95


Mr. and Mrs. P. Seal,
1, Surfleet Road, PINCHBECK.
Provision of double garage

Scale 1:50 and 1:100 Drawing No 3A March 1995.


Building Design and Plans
A. ROFFE - 1, Green Lane,
SPALDING, Lincs. PE11 2YB
Tel: 0775 - 723680

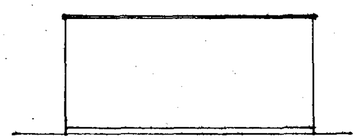


South

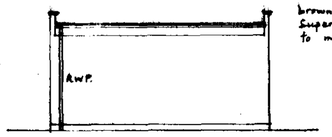


East

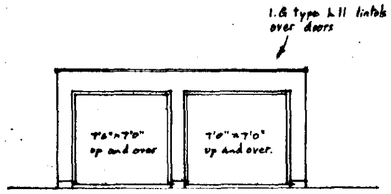


North

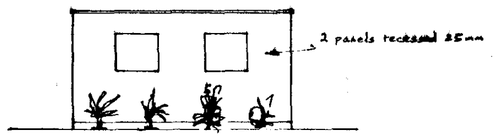

West (to road)

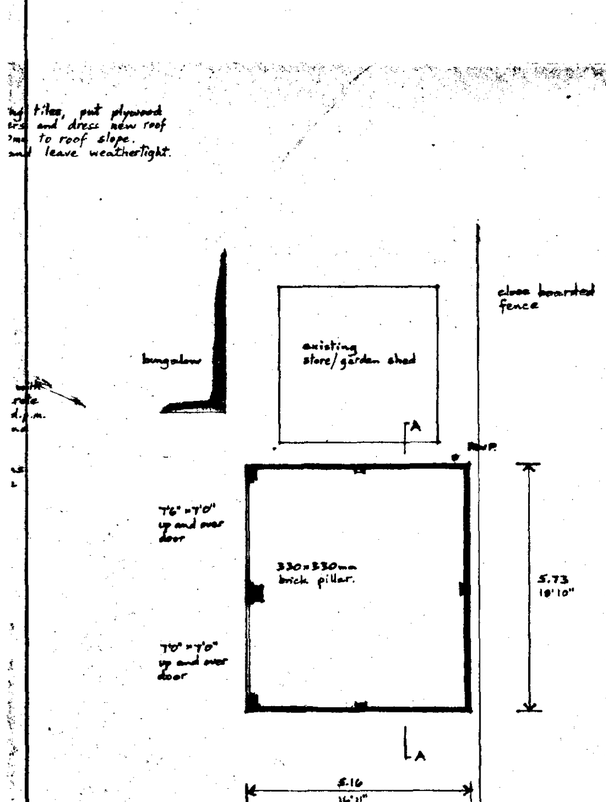

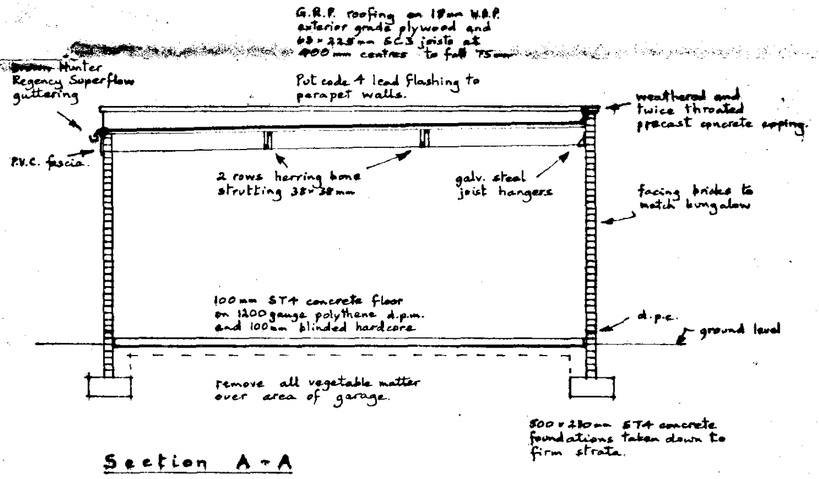

Section A-A

SOUTH BUCKS D.C.
PLAN DEPT.
01 MAR 1995
REF ...0220/95
DETERMINED PLAN