

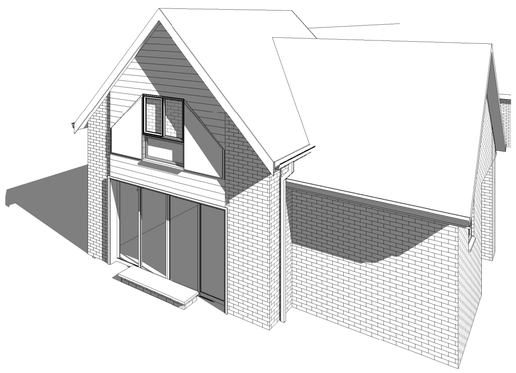


3D View 1


Proposed Ground Floor Plan
1 : 50

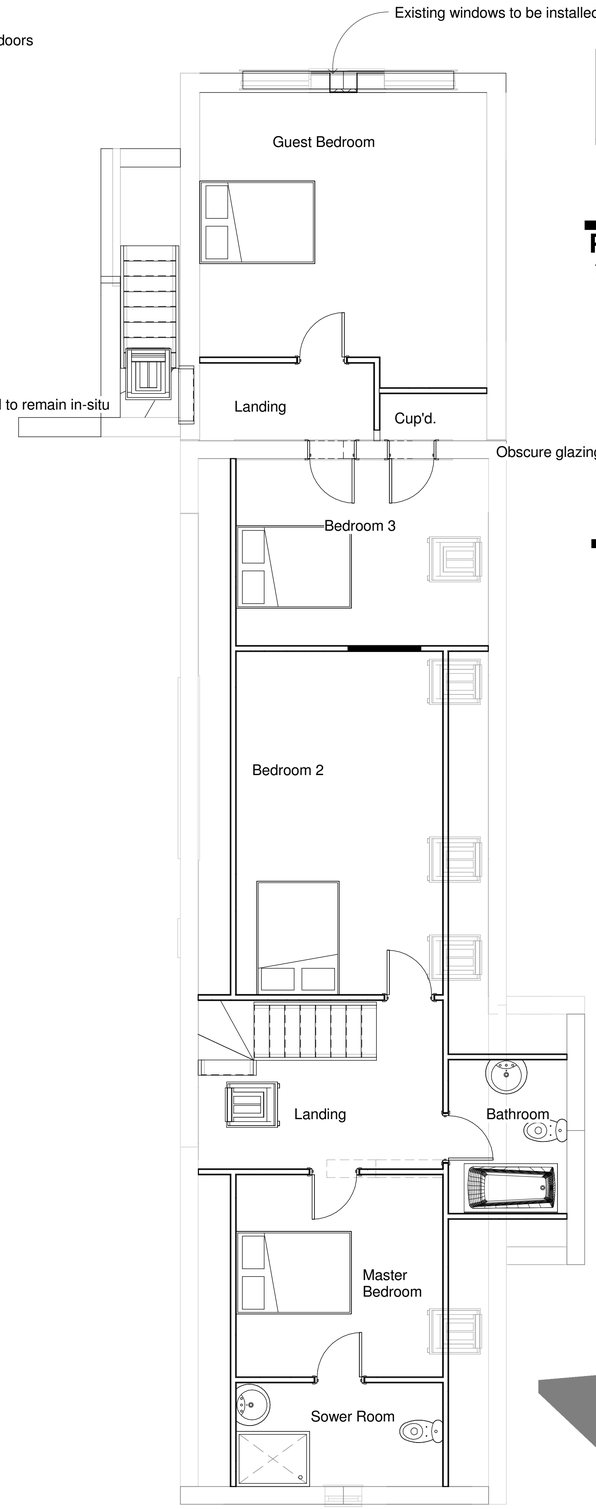

Proposed First Floor Plan
1 : 50

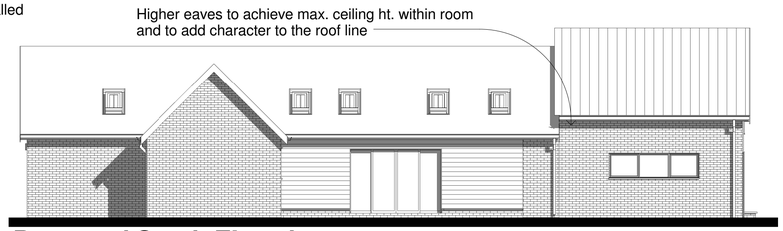

Proposed South Elevation
1 : 100

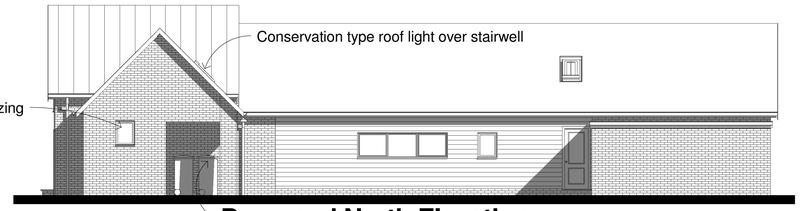


Proposed North Elevation
1 : 100



Proposed East Elevation
1 : 100



Proposed West Elevation
1 : 100

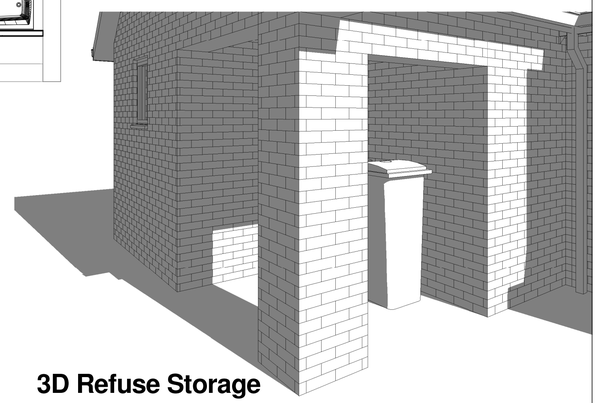

3D Refuse Storage

Rev	Description	Date

RICHARDS ARCHITECTURAL
4 Bear Lane, Pinchbeck,
Spalding, Lincs. PE11 3XA
01775 713812

PROJECT
Proposed Rear Extension

TITLE
Proposed Floor Plans & Elevations

CLIENT
Mr. H. Boyall
7 Bear Lane, Pinchbeck,
Lincolnshire. PE11 3XA

DRAWN BY		DATE
RW		10/02/22

SCALE (@ A1)	PROJECT NUMBER
As Shown	RA/1240/22/00

DRAWING NUMBER	REV
RA/1340/22/01	