




DETAIL A.

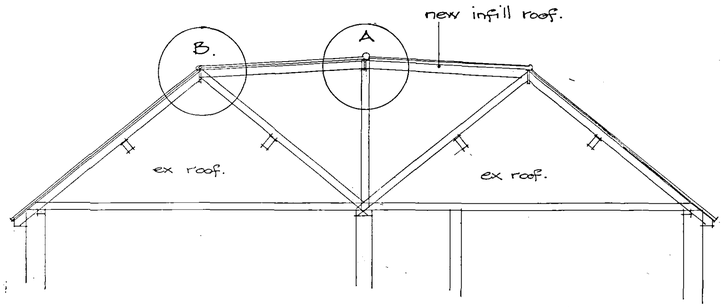

SECTION THRO. ROOF.

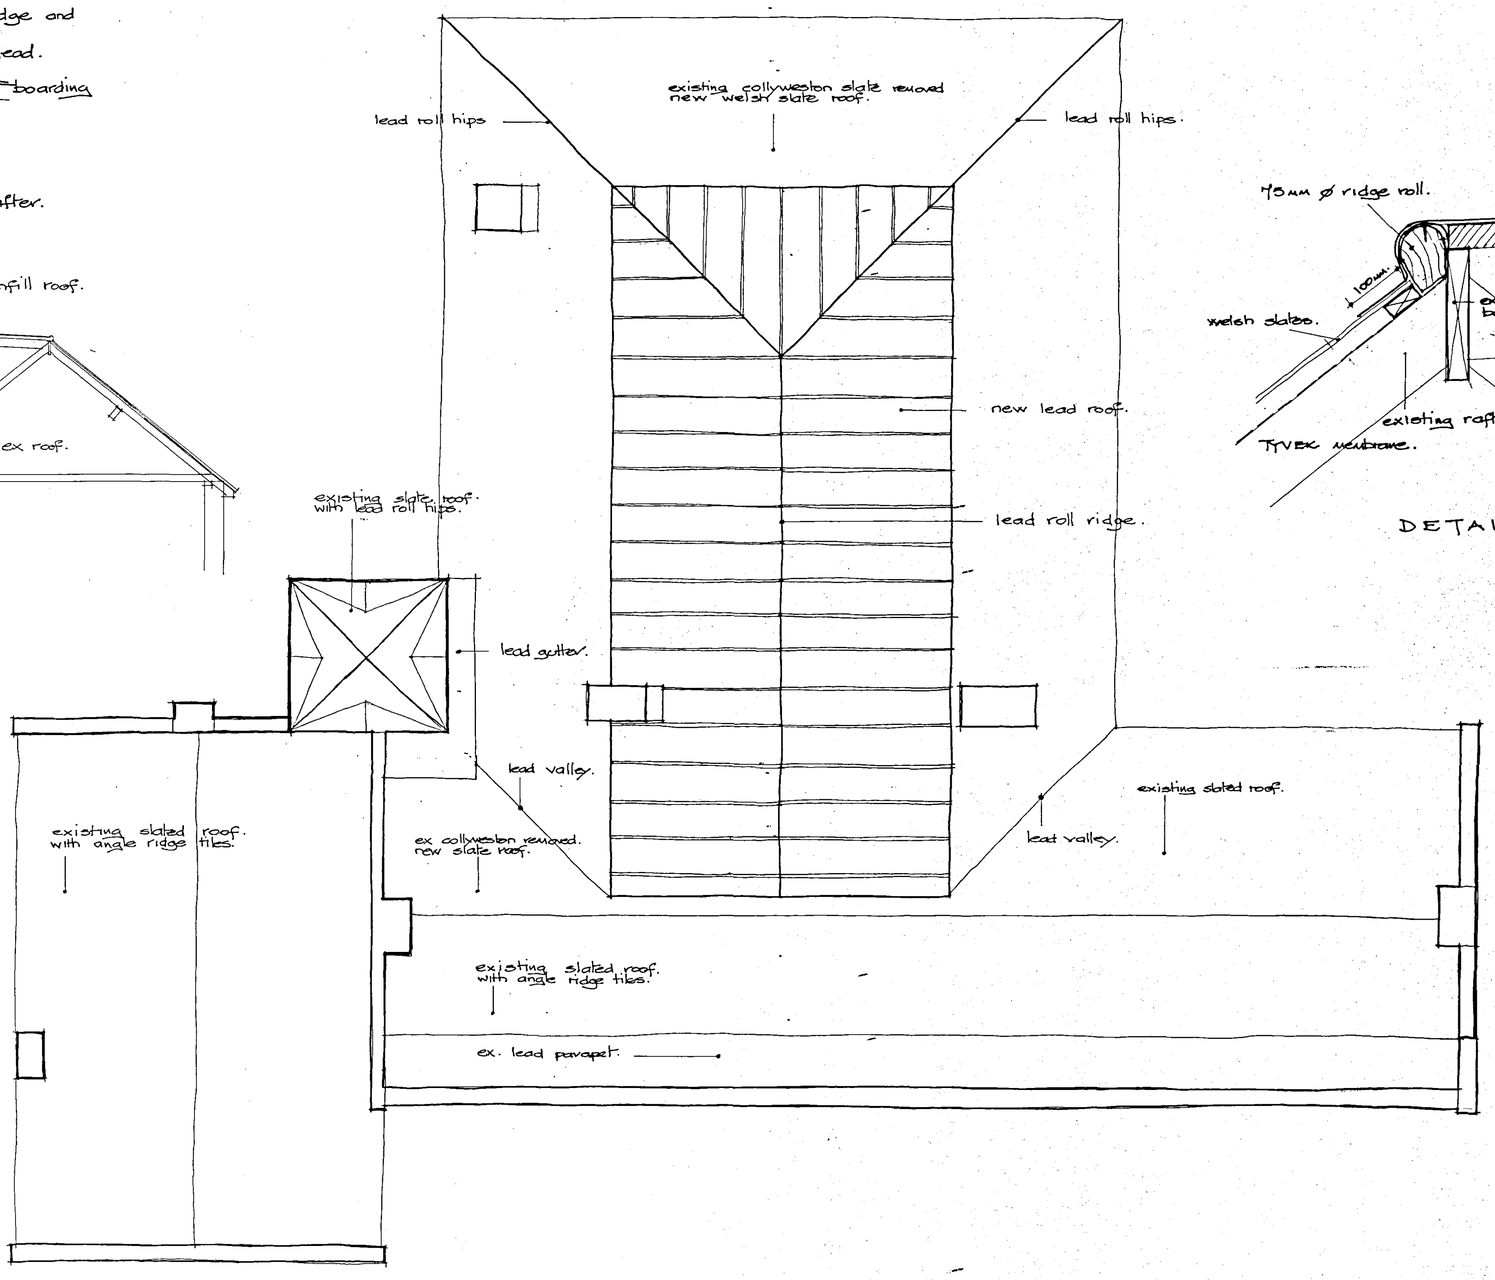

ROOF PLAN.

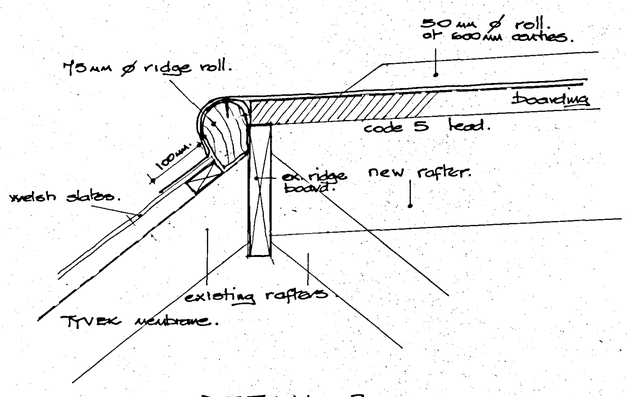

DETAIL B.

SHDC
Planning & Development
18 FEB 2005
Ref: 0230/05

COPYRIGHT RESERVED
Do not scale. Dimensions to be checked on site
Discrepancies to be reported before proceeding.

NOTES:

Planning Application Issue:	Checked by:
Building Regulations Application Issue:	Checked by:
Tender Issue:	Checked by:
Final Issue:	Checked by:

REVISIONS:

A: REV-A	N: REV-N
B: REV-B	O: REV-O
C: REV-C	P: REV-P
D: REV-D	Q: REV-Q
E: REV-E	R: REV-R
F: REV-F	S: REV-S
G: REV-G	T: REV-T
H: REV-H	V: REV-V
J: REV-J	W: REV-W
K: REV-K	X: REV-X
L: REV-L	Y: REV-Y
M: REV-M	Z: REV-Z

NEW ROOF
PINCHBECK HALL.
FOR M.ADAMS ESQ
ROOF PLAN.

PETER HADDON AND PARTNERS

DD Ref:	Date: 1.05	3176/12.
Scale at A1: 1:50	Drawn: PH	

architects
The Old Rectory, Rectory Lane, Wilton Malsor
Northampton NN7 3AQ
Tel: 01604 858918 Fax: 01604 859123
e-mail: mail@peter-haddon.com