


DRG Nº. A.S.W 1.

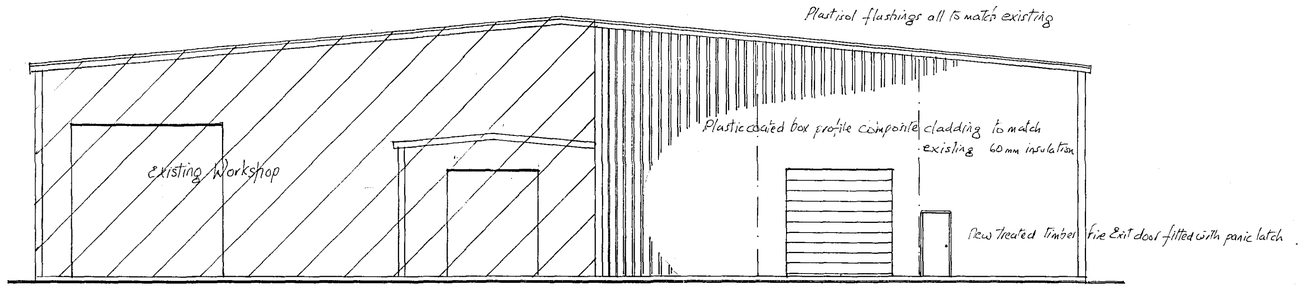


FRONT ELEVATION

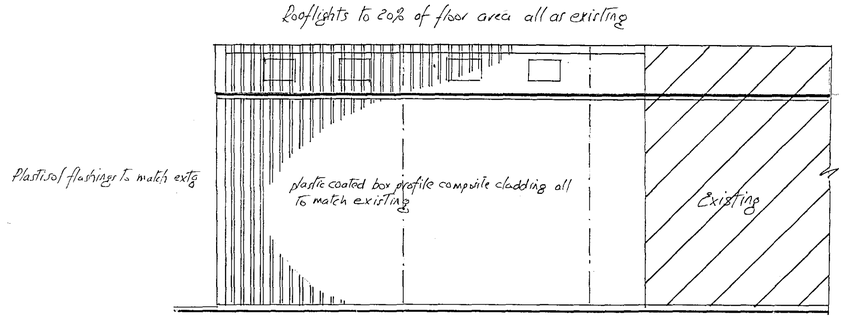


SIDE ELEVATION

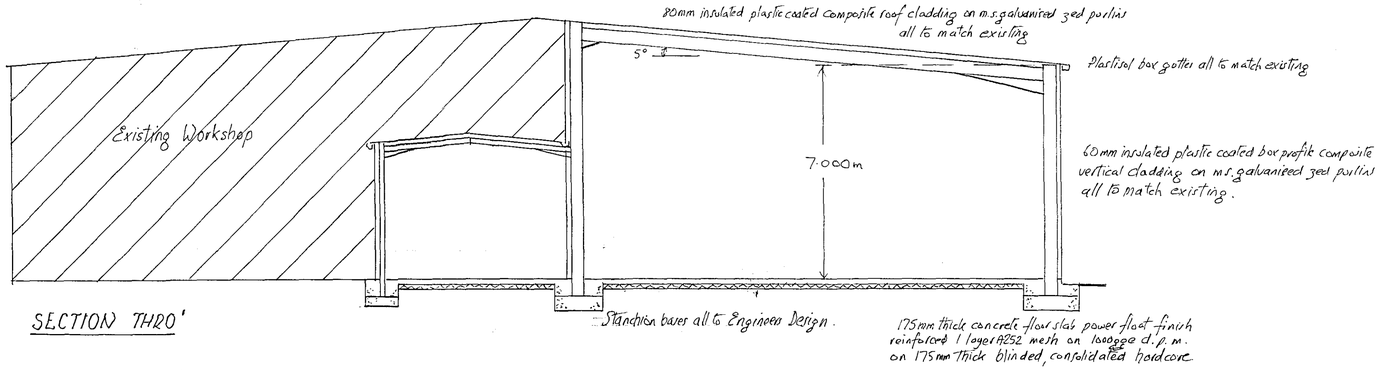


SECTION THRO'

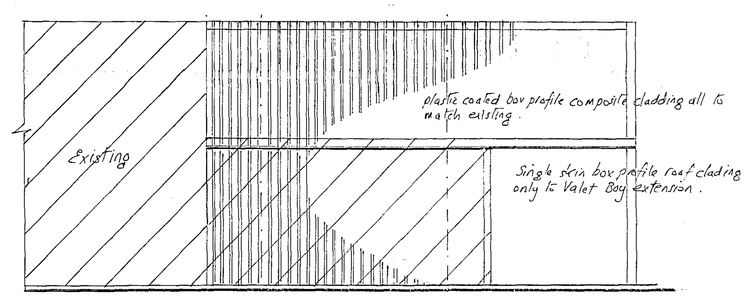

SIDE ELEVATION

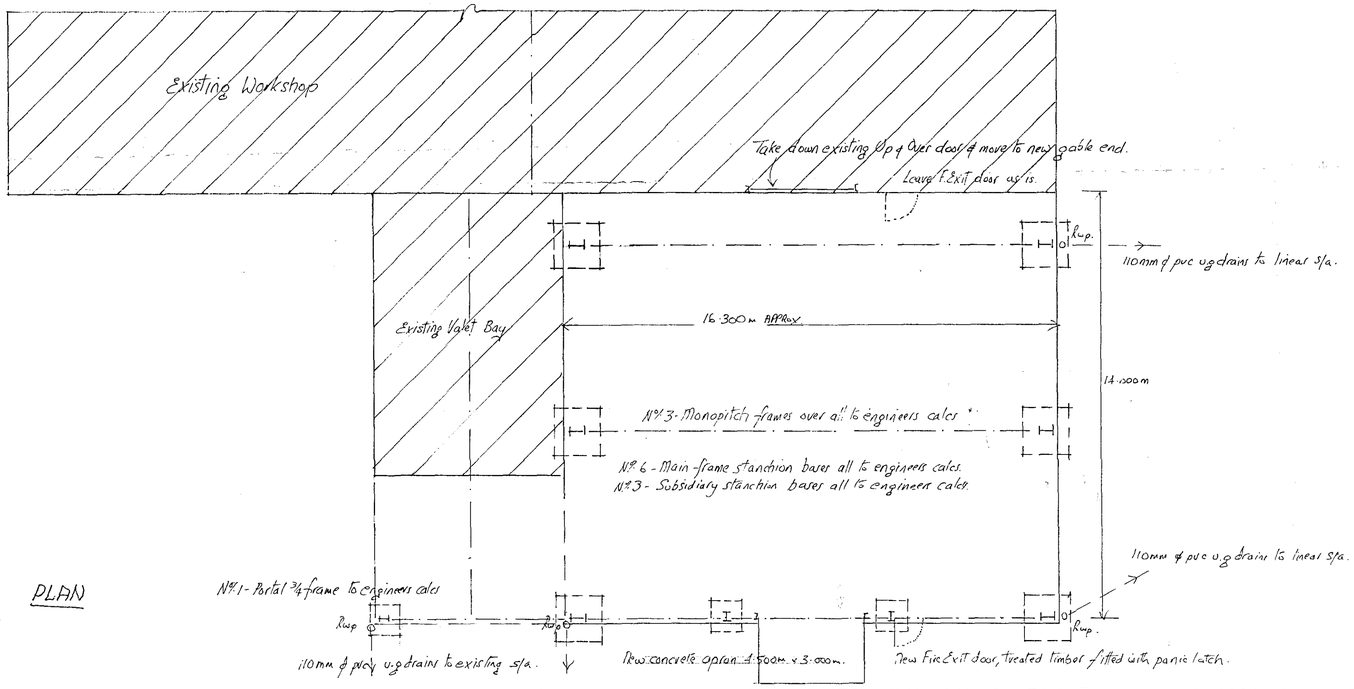

PLAN

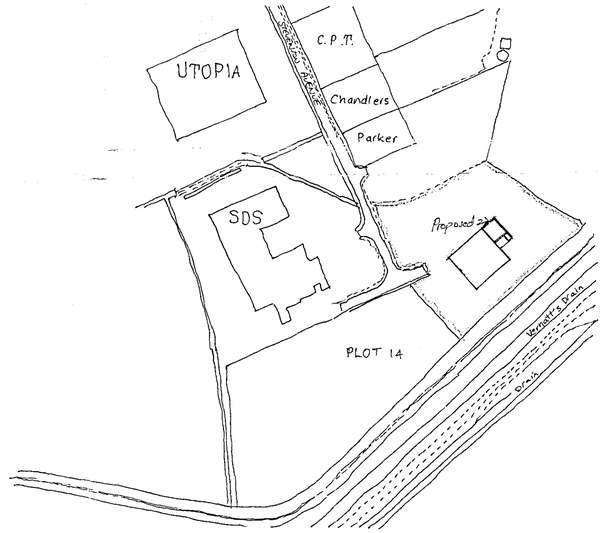

LOCATION PLAN :- Scale 1:2500

N

DETERMINED PLAN

DEVELOPMENT
21 FEB 2007
0230/07

DETERMINED PLAN

PROPOSED EXTENSION TO EXISTING WORKSHOP AT STEPHENSON AVENUE, SOUTH HOLLAND ENT. PARK, SPALDING, LINCS. FOR A.S. WHITAKER & SONS.

Drawn : R.W. Date : February '07 Scale 1:100