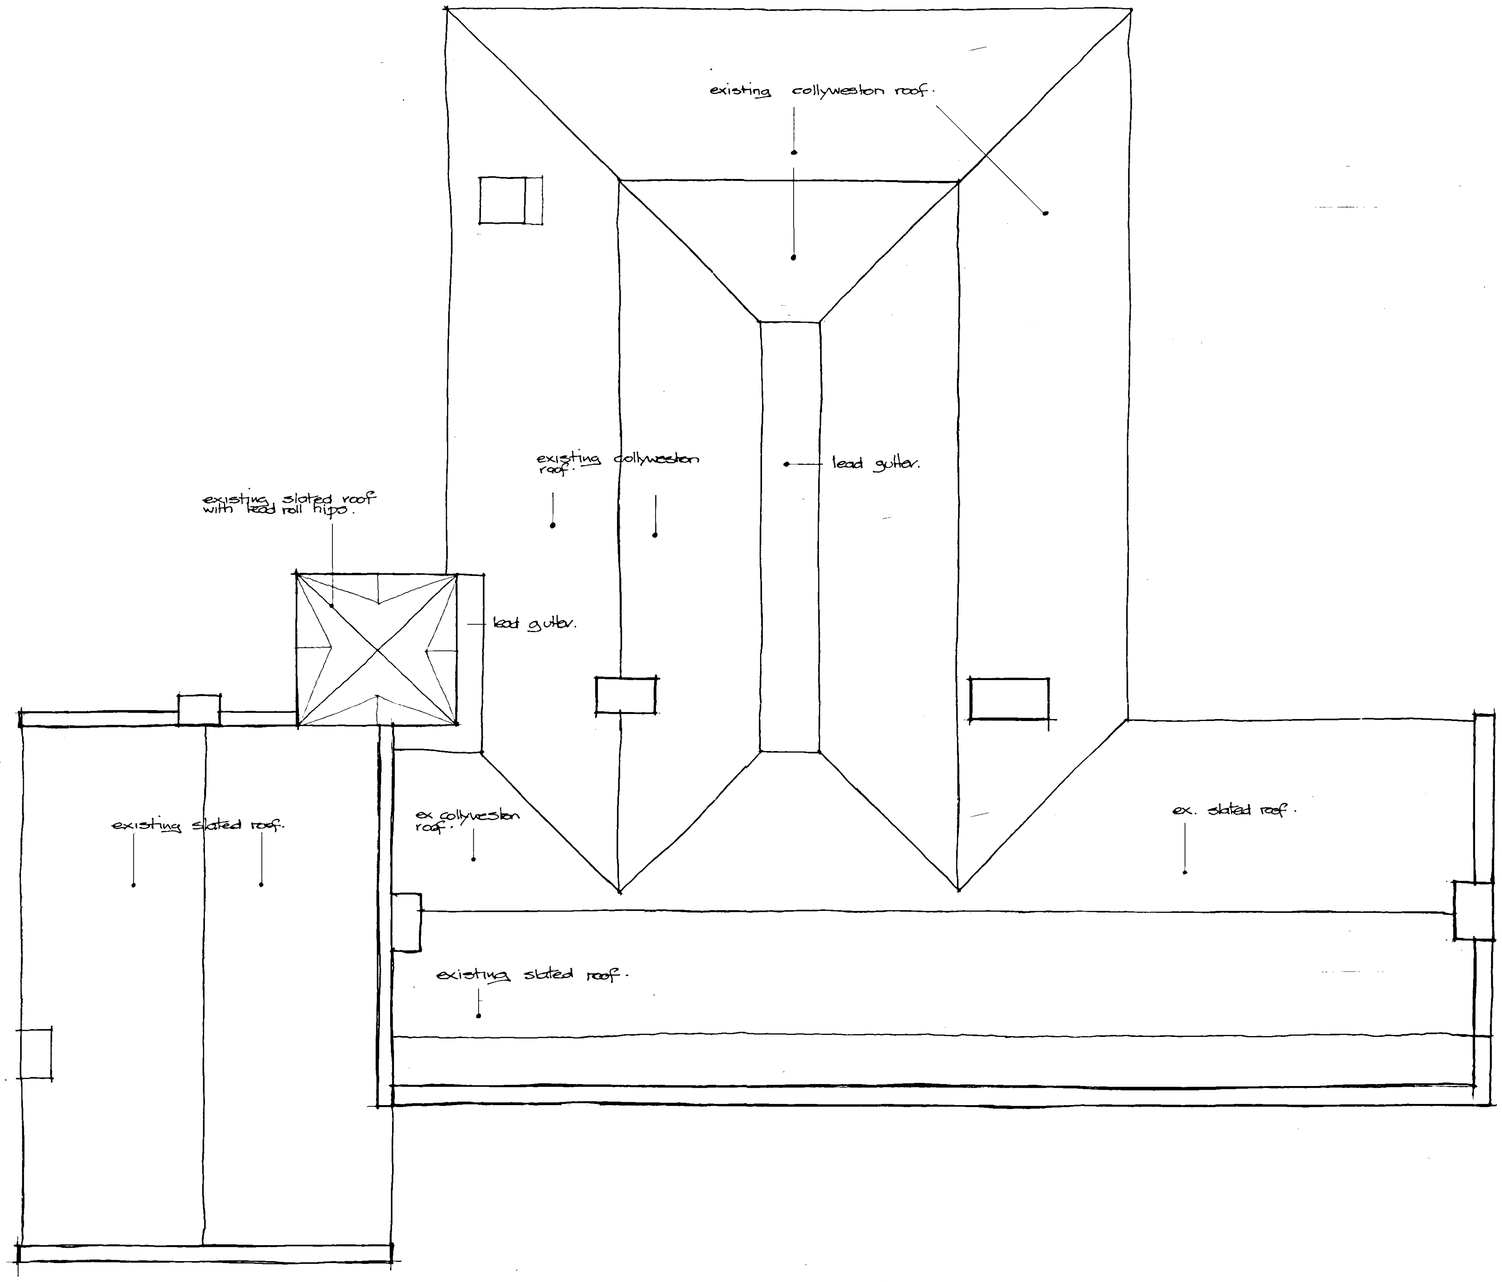


ROOF PLAN.

COPYRIGHT RESERVED
Do not scale. Dimensions to be checked on site
Discrepancies to be reported before proceeding.

NOTES:

Planning Application Issue:	Checked by:
Building Regulations Application Issue:	Checked by:
Tender Issue:	Checked by:
Final Issue:	Checked by:

REVISIONS:

A:REV-A
B:REV-B
C:REV-C
D:REV-D
E:REV-E
F:REV-F
G:REV-G
H:REV-H
J:REV-J
K:REV-K
L:REV-L
M:REV-M
N:REV-N
O:REV-O
P:REV-P
Q:REV-Q
R:REV-R
S:REV-S
T:REV-T
V:REV-V
W:REV-W
X:REV-X
Y:REV-Y
Z:REV-Z

NEW ROOF.
PINCHBECK HALL
FOR M. ADAMS ESQ.
EXISTING ROOF PLAN.

PETER HADDON AND PARTNERS
architects
The Old Rectory, Rectory Lane, Milton Malsor
Northampton NN7 3AQ
Tel: 01604 858916 Fax: 01604 859123
e-mail: mail@peter-haddon.com

DD Ref	Date: 1.05	3176/11.	
Scale at A1 : 1:50	Drawn: PH		