




DETAIL A.

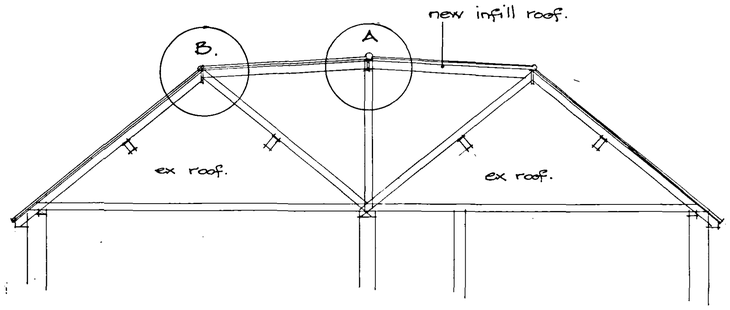

SECTION THRO. ROOF.

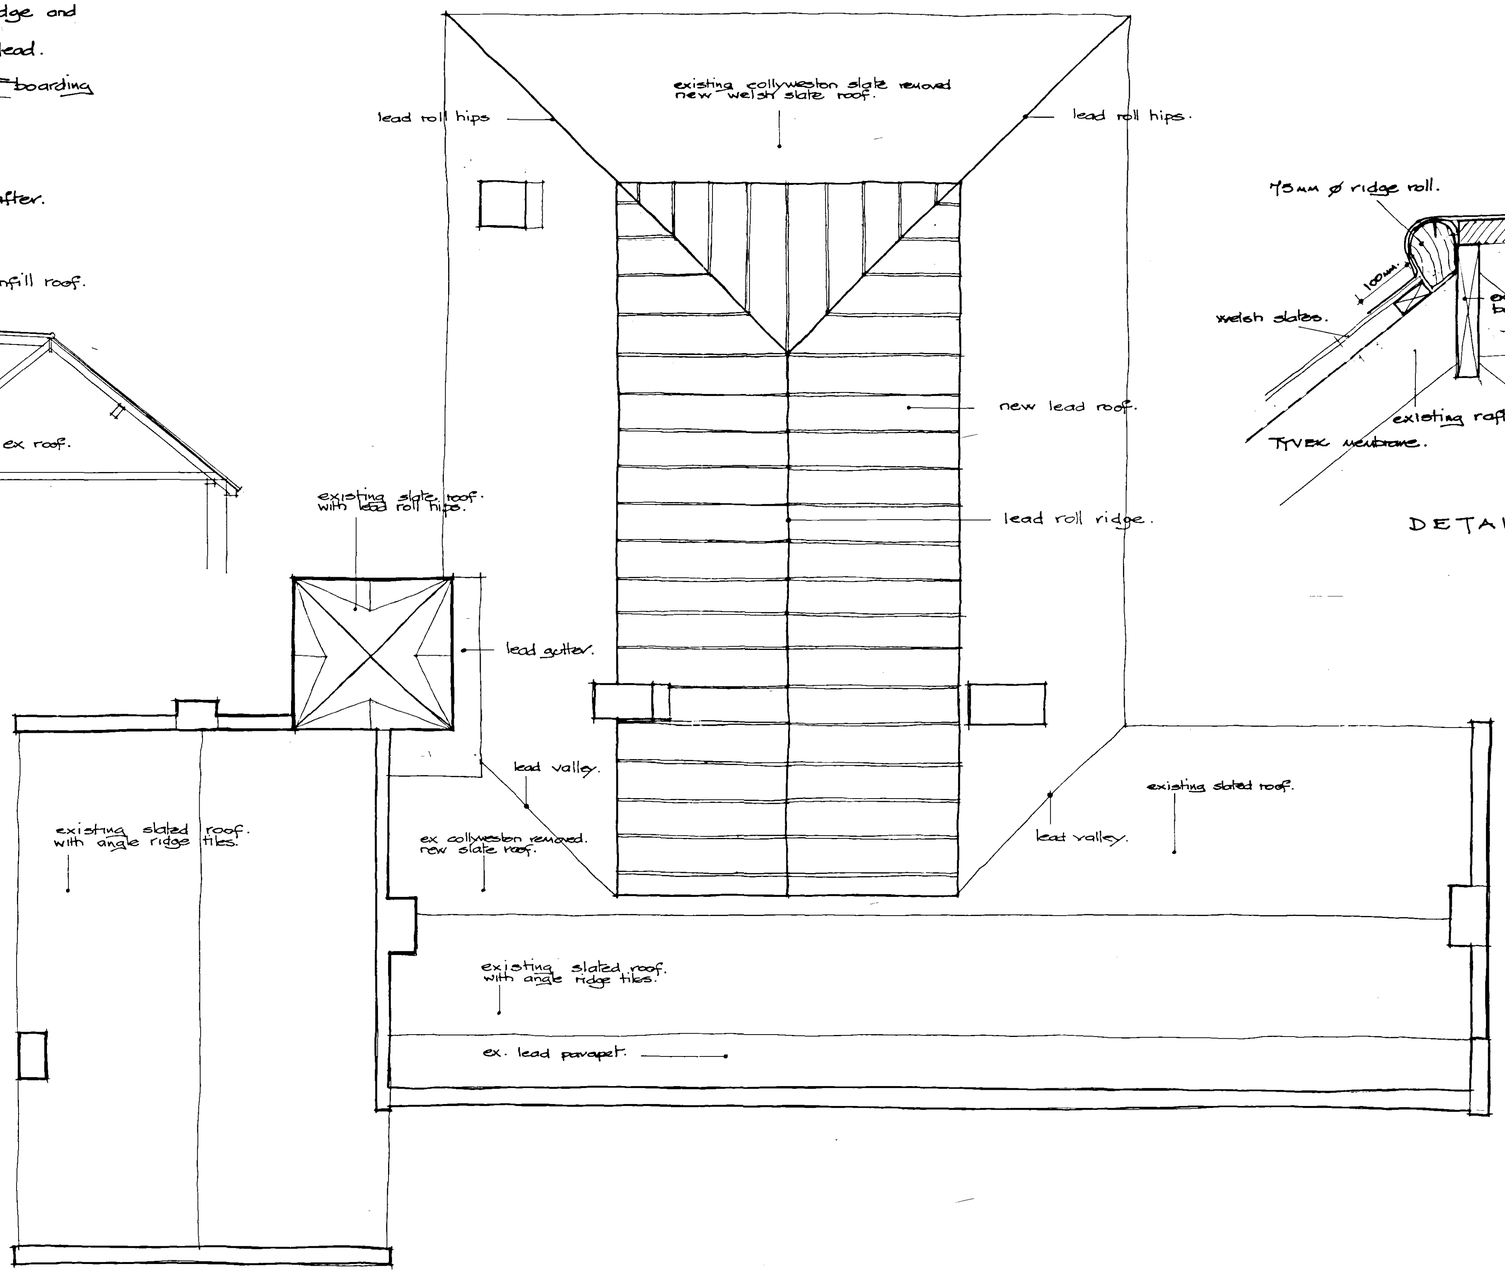

ROOF PLAN.

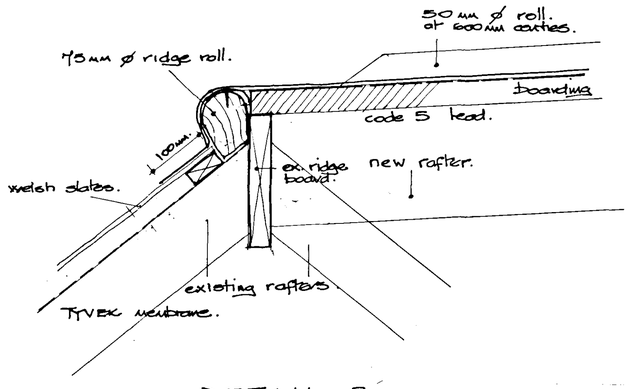

DETAIL B.

COPYRIGHT RESERVED
Do not scale. Dimensions to be checked on site
Discrepancies to be reported before proceeding.

NOTES:

Planning Application Issue:	Checked by:
Building Regulations Application Issue:	Checked by:
Tender Issue:	Checked by:
Final Issue:	Checked by:

REVISIONS:

A: REV-A
B: REV-B
C: REV-C
D: REV-D
E: REV-E
F: REV-F
G: REV-G
H: REV-H
J: REV-J
K: REV-K
L: REV-L
M: REV-M
N: REV-N
O: REV-O
P: REV-P
Q: REV-Q
R: REV-R
S: REV-S
T: REV-T
V: REV-V
W: REV-W
X: REV-X
Y: REV-Y
Z: REV-Z

NEW ROOF.
PINCHBECK HALL.
FOR M. ADAMS ESQ
ROOF PLAN.

PETER HADDON AND PARTNERS

DO NOT SCALE	Date: 1.05	3176/12.	
Scale at A1: 1:50	Drawn: PE		

architects
The Old Rectory, Rectory Lane, Milton Malsor
Northampton NN7 3AQ
Tel: 01604 858916 Fax: 01604 859123
e-mail: mail@peter-haddon.com