




DETAIL A.

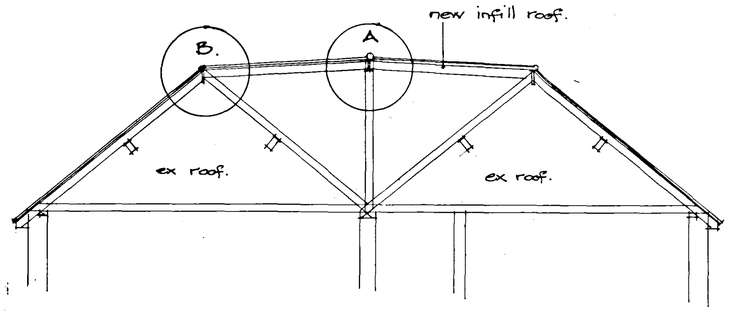

SECTION THRO. ROOF.

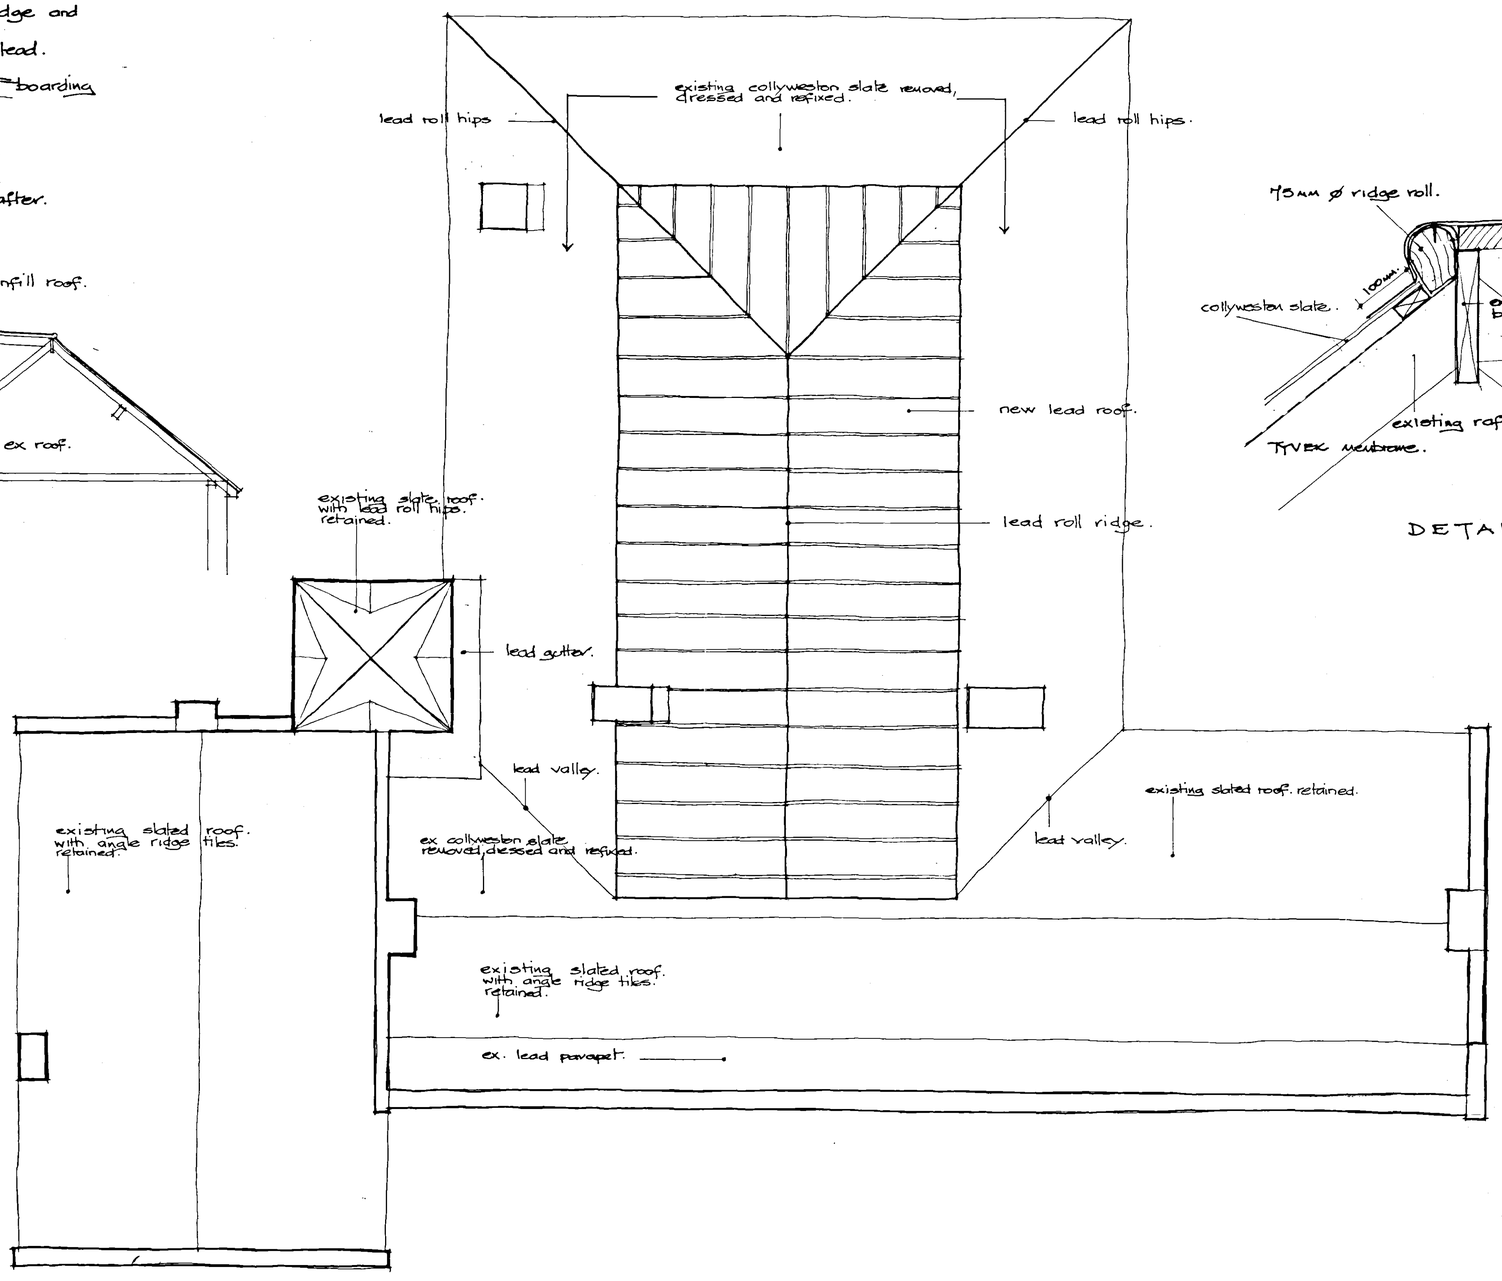

ROOF PLAN.

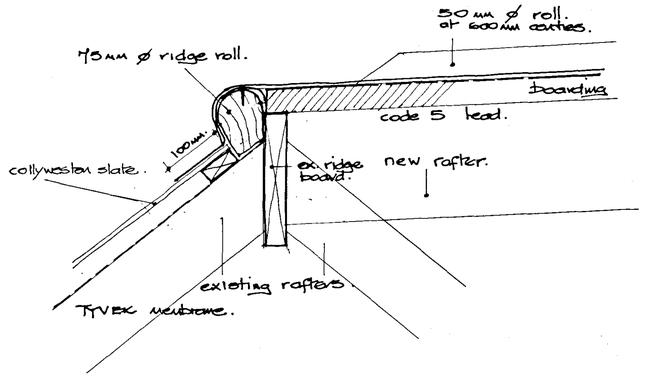

DETAIL B.

20 MAY 2005
0231/05

AMENDED PLAN
Ref.
DETERMINED PLAN

COPYRIGHT RESERVED
Do not scale. Dimensions to be checked on site
Discrepancies to be reported before proceeding.

NOTES:

Planning Application Issue:	Checked by:
Building Regulations Application Issue:	Checked by:
Tender Issue:	Checked by:
Final Issue:	Checked by:

REVISIONS:

A REV-A collyweston slate to roof. 19.5.05. R.

B REV-B
C REV-C
D REV-D
E REV-E
F REV-F
G REV-G
H REV-H
J REV-J
K REV-K
L REV-L
M REV-M
N REV-N
P REV-P
Q REV-Q
R REV-R
S REV-S
T REV-T
V REV-V
W REV-W
X REV-X
Y REV-Y
Z REV-Z

NEW ROOF.
PINCHBECK HALL.
FOR M.ADAMS ESQ
ROOF PLAN.

PETER HADDON AND PARTNERS

OS Nt	Date: 1.05	3176/12.	A
Scale at A1 : 1:50	Drawn: R		

architects
The Old Rectory, Rectory Lane, Milton Malsor
Northampton NN7 3AQ
Tel: 01604 858916 Fax: 01604 859123
e-mail: mail@peter-haddon.com