




DETAIL A.

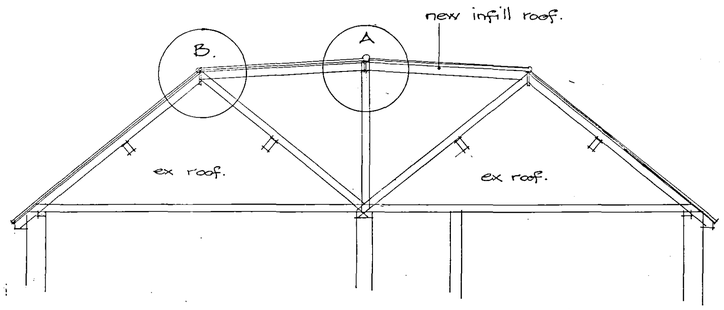

SECTION THRO. ROOF.

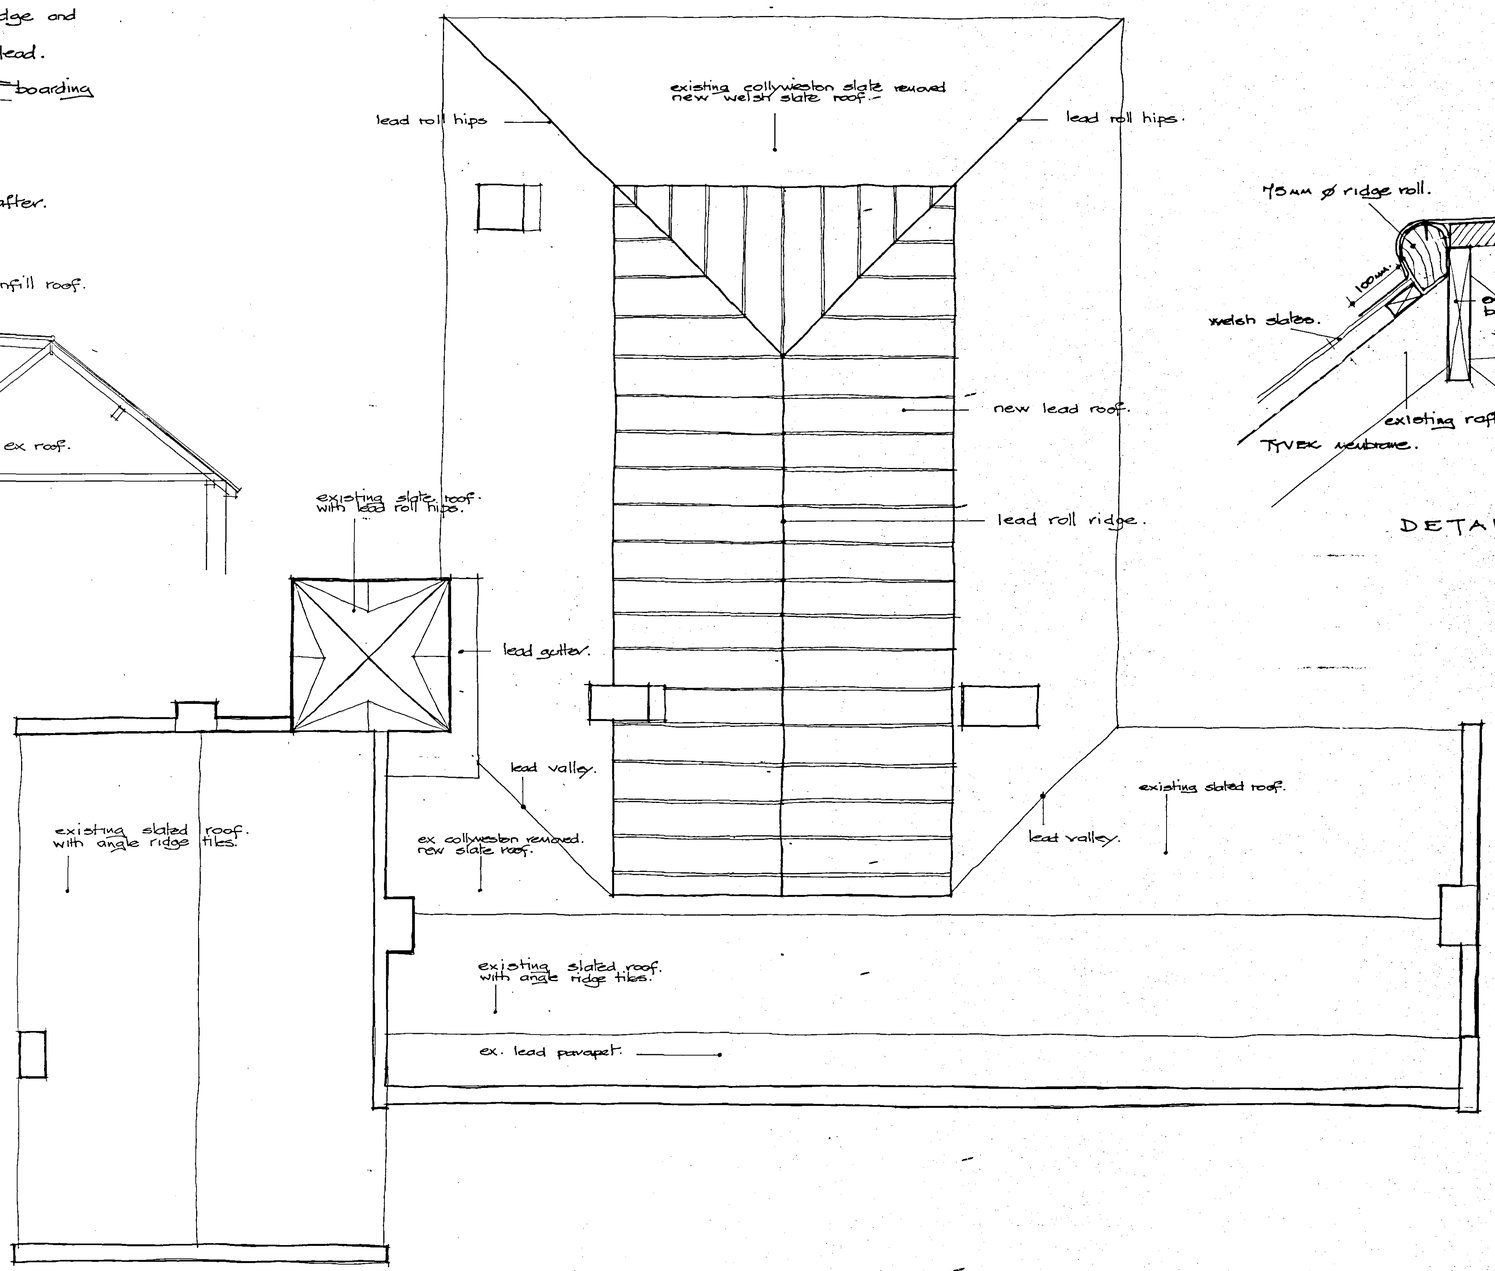

ROOF PLAN.

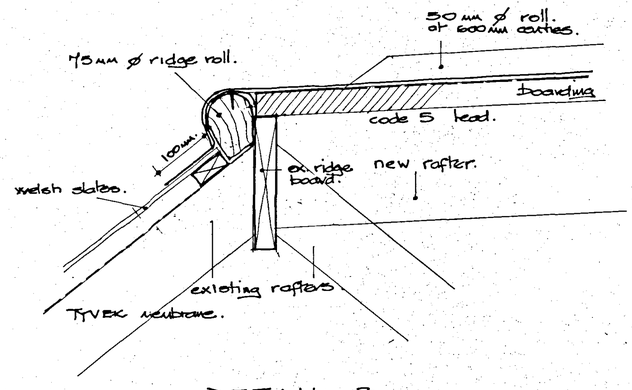

DETAIL B.

SKDC
Planning & Development
18 FEB 2005
Ref: 0231/05

COPYRIGHT RESERVED
Do not scale. Dimensions to be checked on site
Discrepancies to be reported before proceeding.

NOTES:

Planning Application Issue:	Checked by:
Building Regulations Application Issue:	Checked by:
Tender Issue:	Checked by:
Final Issue:	Checked by:

REVISIONS:

A:REV-A	N:REV-N
B:REV-B	O:REV-O
C:REV-C	P:REV-P
D:REV-D	Q:REV-Q
E:REV-E	R:REV-R
F:REV-F	S:REV-S
G:REV-G	T:REV-T
H:REV-H	V:REV-V
J:REV-J	W:REV-W
K:REV-K	X:REV-X
L:REV-L	Y:REV-Y
M:REV-M	Z:REV-Z

NEW ROOF.
PINCHBECK HALL.
FOR M.ADAMS ESQ
ROOF PLAN.

PETER HADDON AND PARTNERS
architects
The Old Rectory, Rectory Lane, Milton Malsor
Northampton NN7 3AQ
Tel: 01604 858918 Fax: 01604 859123
e-mail: mail@peter-haddon.com

OS Ref:	Date: 1:05	3176/12.
Scale at A1: 1:50	Drawn: PH	