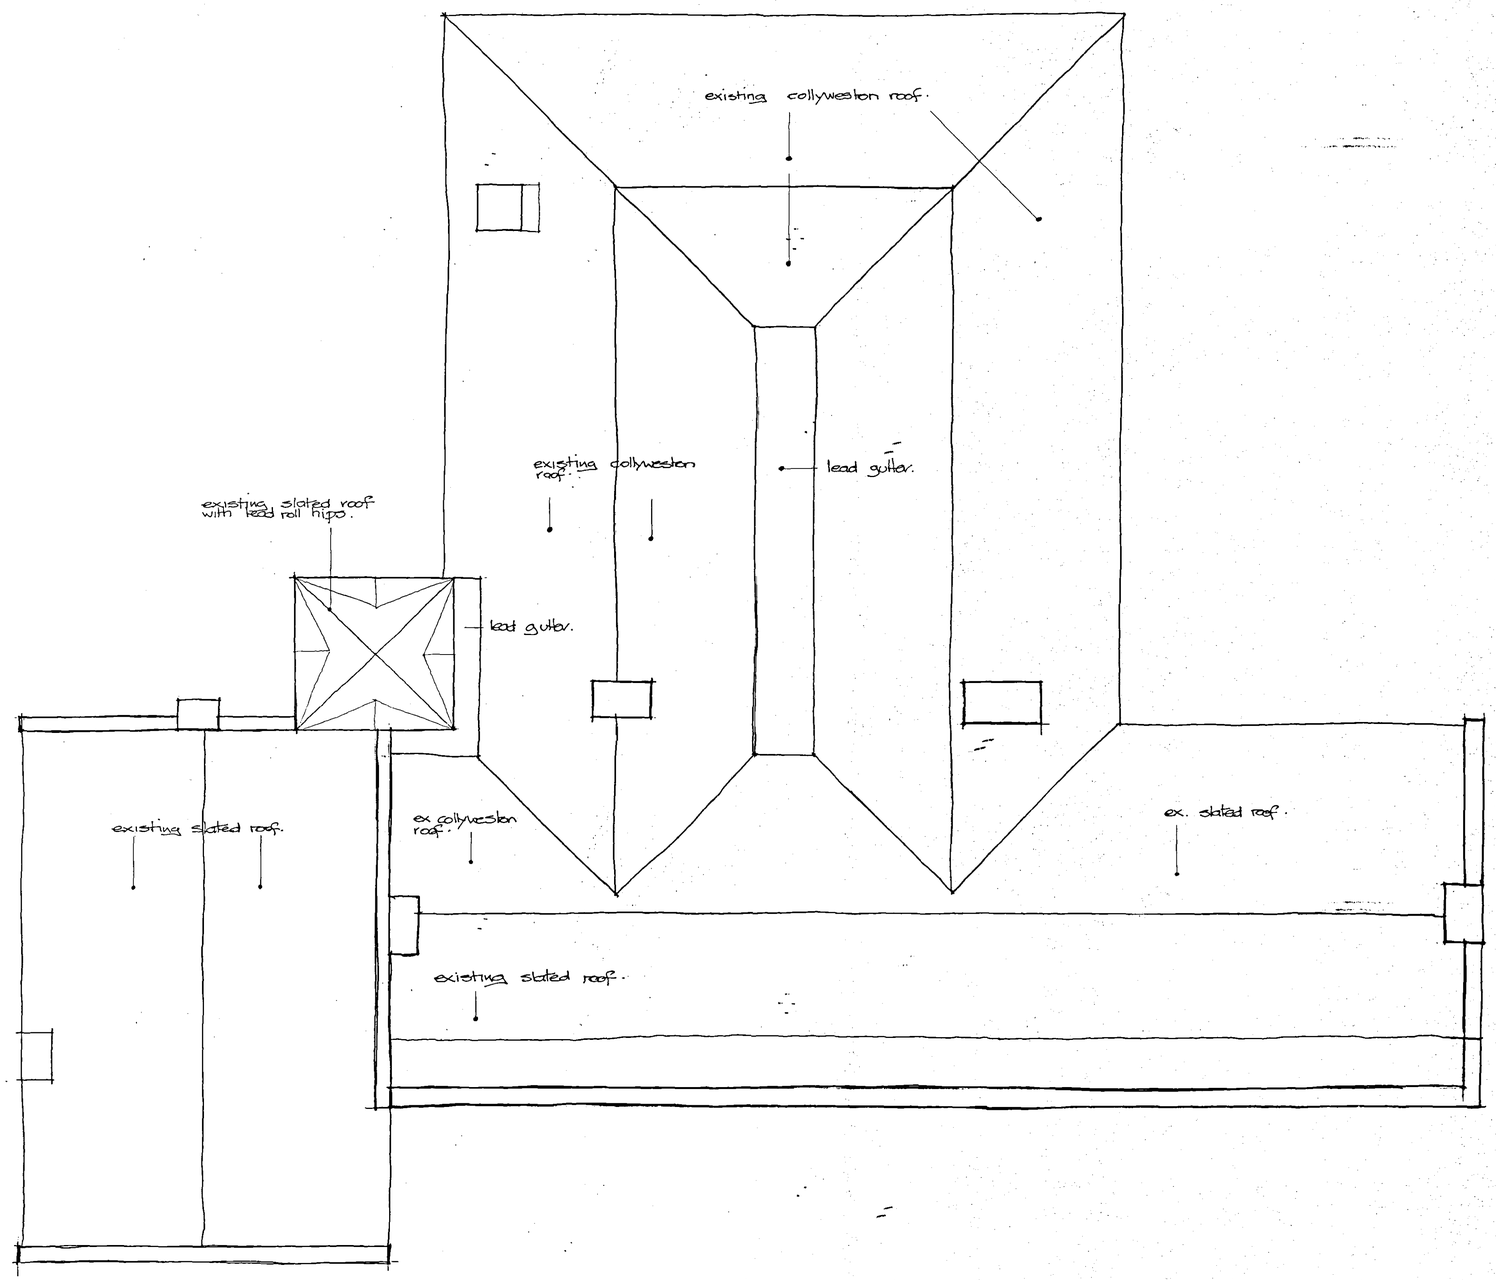


ROOF PLAN.

SHDC
Planning & Development
18 FEB 2005
Ref: 0231/05

COPYRIGHT RESERVED
Do not scale. Dimensions to be checked on site
Discrepancies to be reported before proceeding.

NOTES:

Planning Application Issue:	Checked by:
Building Regulations Application Issue:	Checked by:
Tender Issue:	Checked by:
Final Issue:	Checked by:

REVISIONS:

A REV-A	N REV-N
B REV-B	O REV-O
C REV-C	P REV-P
D REV-D	Q REV-Q
E REV-E	R REV-R
F REV-F	S REV-S
G REV-G	T REV-T
H REV-H	V REV-V
J REV-J	W REV-W
K REV-K	X REV-X
L REV-L	Y REV-Y
M REV-M	Z REV-Z

NEW ROOF.
PINCHBECK HALL
FOR M. ADAMS ESQ.
EXISTING ROOF PLAN.

PETER HADDON AND PARTNERS

CAD Ref:	Date: 1.05	3176/11.
Scale at A1: 1:50	Drawn: PL	

architects
The Old Rectory, Rectory Lane, Milton Malsor
Northampton NN7 3AQ
Tel: 01604 858916 Fax: 01604 859123
e-mail: mail@peter-haddon.com