a3

r/o 57 & 59 Rotten Row | Pinchbeck

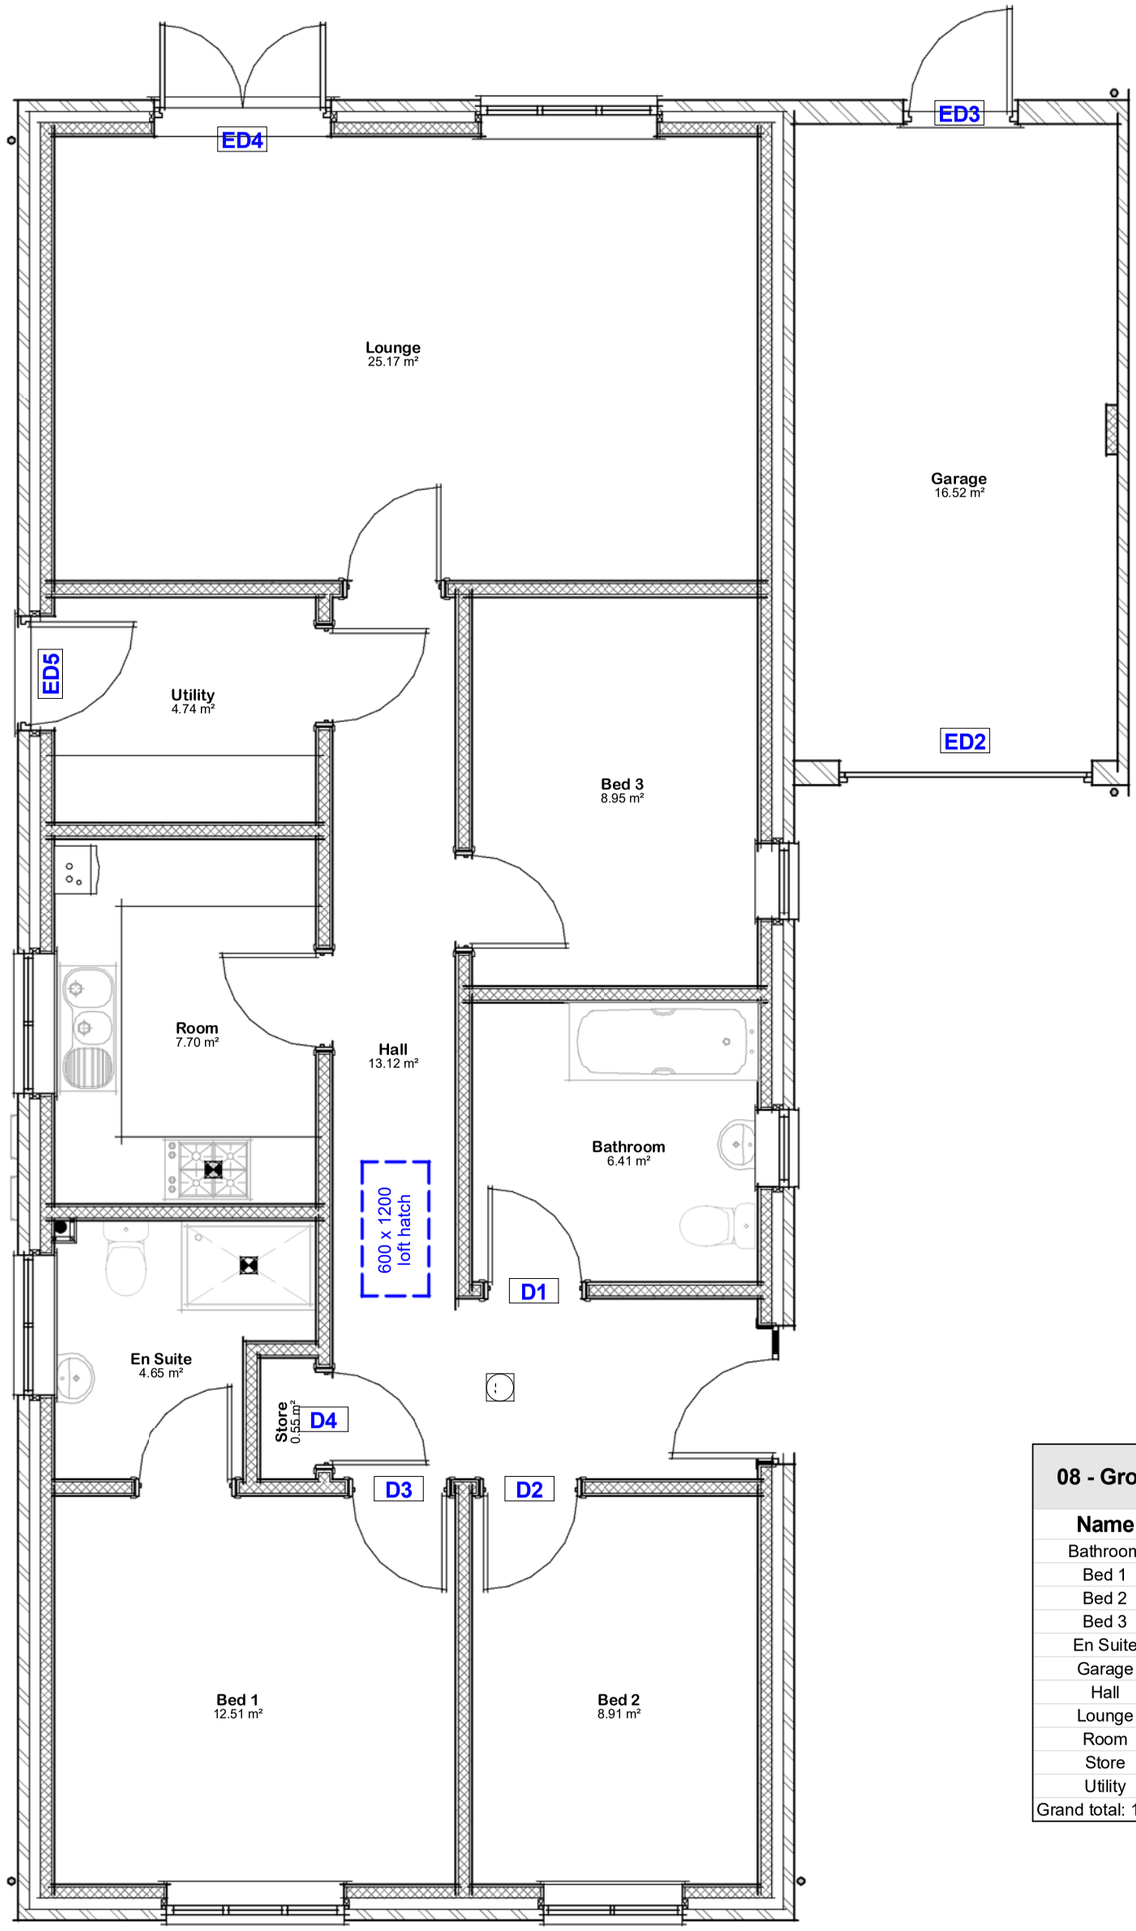

08 - Ground Floor Room Schedule

Name	Area	Perimeter
Bathroom	6.40 m²	10.1 m
Bed 1	12.50 m²	14.2 m
Bed 2	8.90 m²	12.1 m
Bed 3	8.95 m²	12.1 m
En Suite	4.65 m²	9.4 m
Garage	16.50 m²	17.4 m
Hall	13.10 m²	23.5 m
Lounge	25.15 m²	20.6 m
Room	7.70 m²	11.3 m
Store	0.55 m²	3.2 m
Utility	4.75 m²	8.7 m
Grand total: 11	109.20 m²	142.5 m

04 - Brickwork Schedule

Length	Material: Area	Brick Qtys
2950.0	2.73 m²	164
2950.0	5.24 m²	314
6640.0	21.33 m²	1280
5925.0	21.72 m²	1303
6640.0	23.46 m²	1408
16000.0	35.98 m²	2159
16000.0	36.42 m²	2185
Grand total	146.88 m²	8813

06 - Window Schedule

Mark	Width	Height
W1	1585.0	1200.0
W2	1247.5	1200.0
W3	685.0	1200.0
W4	1585.0	1350.0
W5	1247.5	1050.0
W6	1247.5	1050.0
W7	600.0	1000.0
Grand total: 7		

07 - External Door Schedule

Mark	Width	Height	Door Panel Width	Door Panel Height
ED2	2271.0	2052.0		
ED3	1022.5	2110.0	919.5	2000.0
ED4	1585.0	2110.0	739.5	2000.0
ED5	1022.5	2110.0	919.5	2000.0
Grand total: 4				

Drg No 2764 / 03D

Proposed Floor Layout

Contractors are responsible for checking all dimensions on site prior to work commencing.Due to areas of the structure being covered, unexposed or otherwise inaccessible the notes / specifications of existing materials are subject to confirmation of site when it is feasible to expose the relevant areas of construction. All material schedules are given in good faith and for pricing purposes only. It is the responsibility of the contractor to check their accuracy before ordering any materials. Remway Design accepts no responsibility for the accuracy of these material schedules.