

PROPOSED

NOTES: All measurements are in mm unless otherwise specified. Do not scale from this drawing. Contractor to check dimensions on site and inform AF Architecture of discrepancies if required. This drawing is subject to Copyright.


O.S. Location Plan
SCALE 1:1250

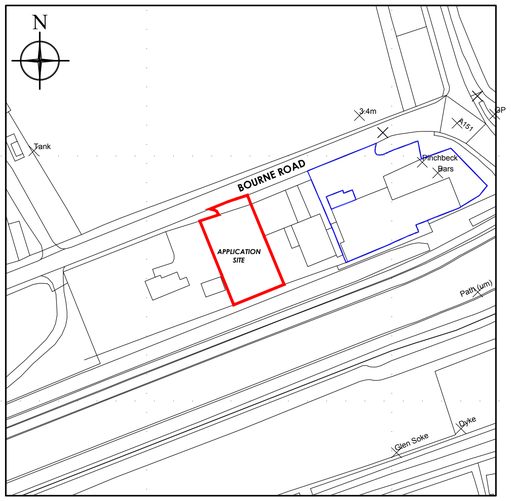


Existing Block Plan
SCALE 1:500

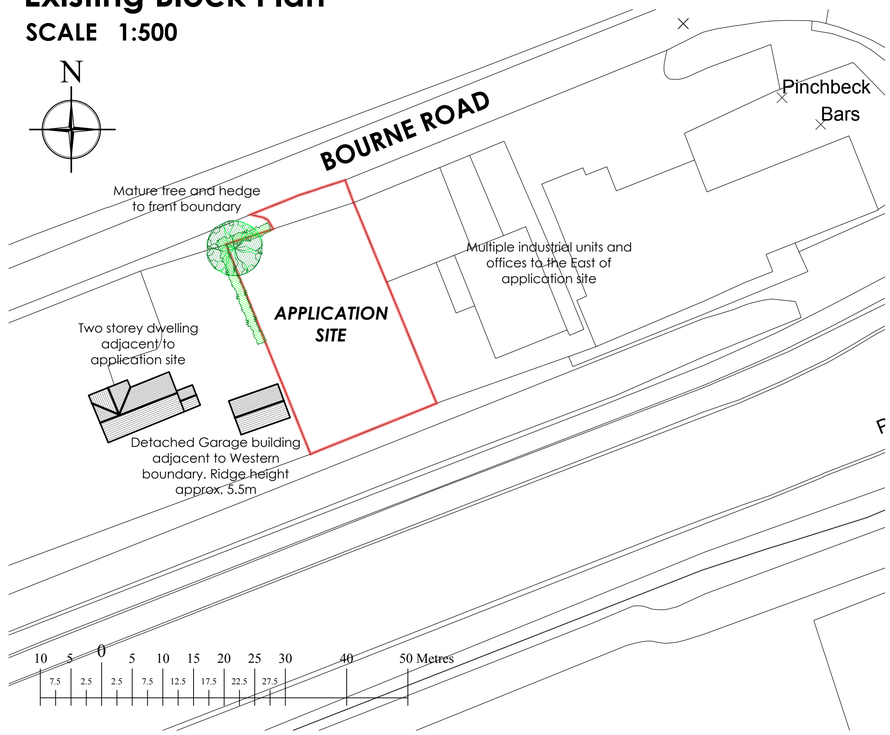

Proposed Block Plan
SCALE 1:500

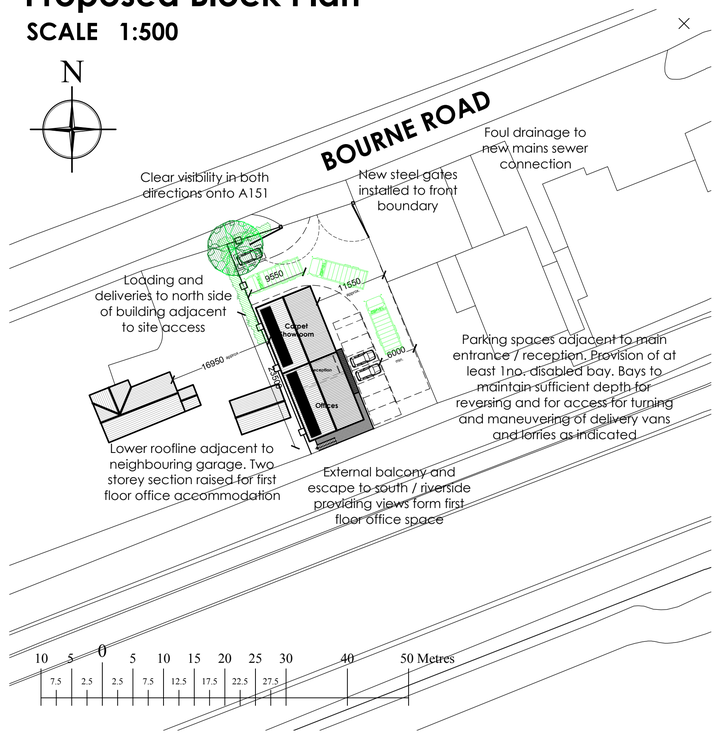

Proposed Ground Floor Plan
SCALE 1:50

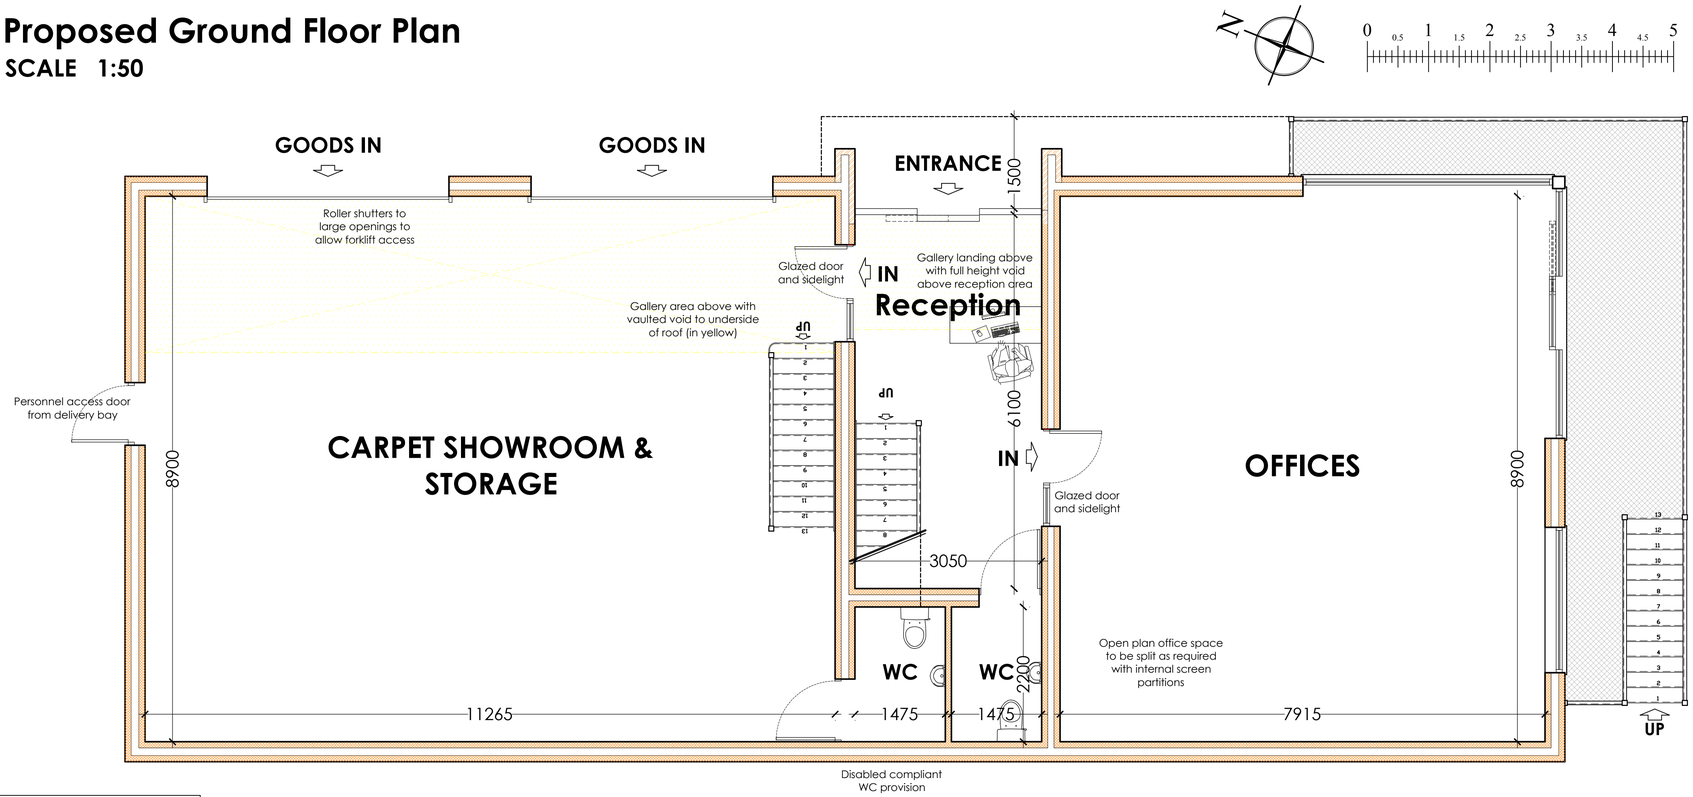

PLANNING

AF Architecture
65 Robin Hoods Walk, Boston,
Lincolnshire PE21 9EX
Tel: 07985635436
E-mail: adrian@afarchitecture.co.uk

PROPOSED PROJECT INFORMATION

APPLICANT NAME: Mr. L. Barton	DATE: February 2023
PROPOSAL: PROPOSED INDUSTRIAL UNIT TO INCLUDE CARPET SHOWROOM/STORE AND OFFICE ACCOMMODATION	
SITE ADDRESS: Bars Bridge Industrial Estate, Bourne Road, West Pinchbeck, SPALDING, Lincolnshire PE11 3NQ	
DRAWING TITLE: **O.S. Location Plan, Existing & Proposed Block Plans and Proposed Ground Floor Plan**	
DRAWING NO: 23/BB/Pr - 01	SCALE: As shown
REVISION: .	A1