
PROPOSED

NOTES: All measurements are in mm unless otherwise specified. Do not scale from this drawing. Contractor to check dimensions on site and inform AF Architecture of discrepancies if required. This drawing is subject to Copyright.

Proposed Ground Floor Plan

SCALE 1:50

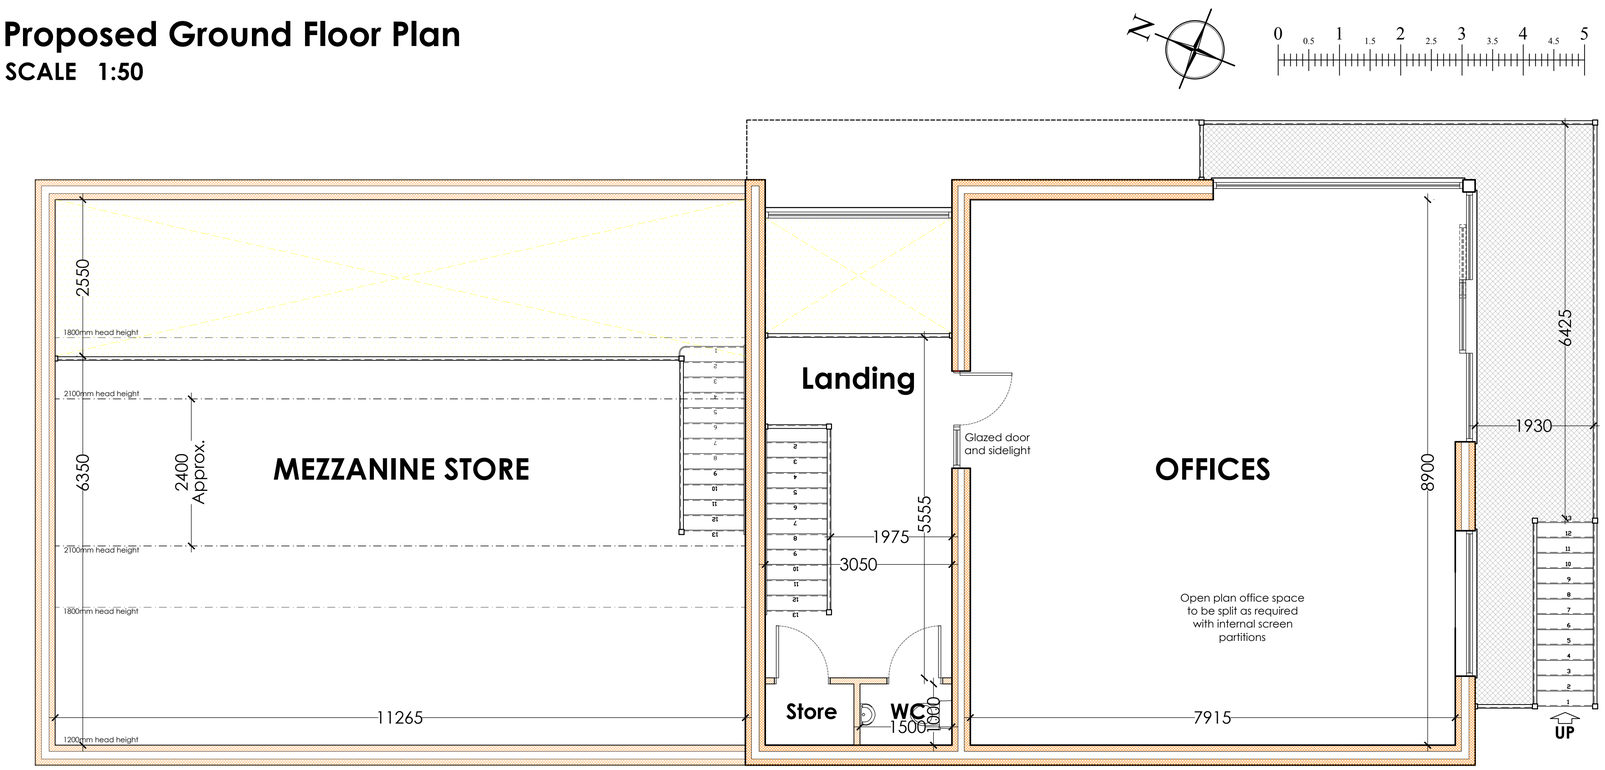

Proposed Elevations

SCALE 1:50



FRONT / EAST

PLANNING

AF Architecture
65 Robin Hoods Walk, Boston,
Lincolnshire PE21 9EX
Tel: 07985635436
E-mail: adrian@afarchitecture.co.uk

ARCHITECTURE

PROPOSED PROJECT INFORMATION

APPLICANT NAME: Mr. L. Barton

DATE: February 2023

PROPOSAL:
PROPOSED INDUSTRIAL UNIT TO INCLUDE CARPET SHOWROOM/STORE AND OFFICE ACCOMMODATION

SITE ADDRESS:
Bars Bridge Industrial Estate, Bourne Road, West Pinchbeck, SPALDING, Lincolnshire PE11 3NQ

DRAWING TITLE:
Proposed First Floor Plan and Elevations

DRAWING NO:	SCALE:	REVISION:	
23/BB/Pr - 02	As shown	.	A1