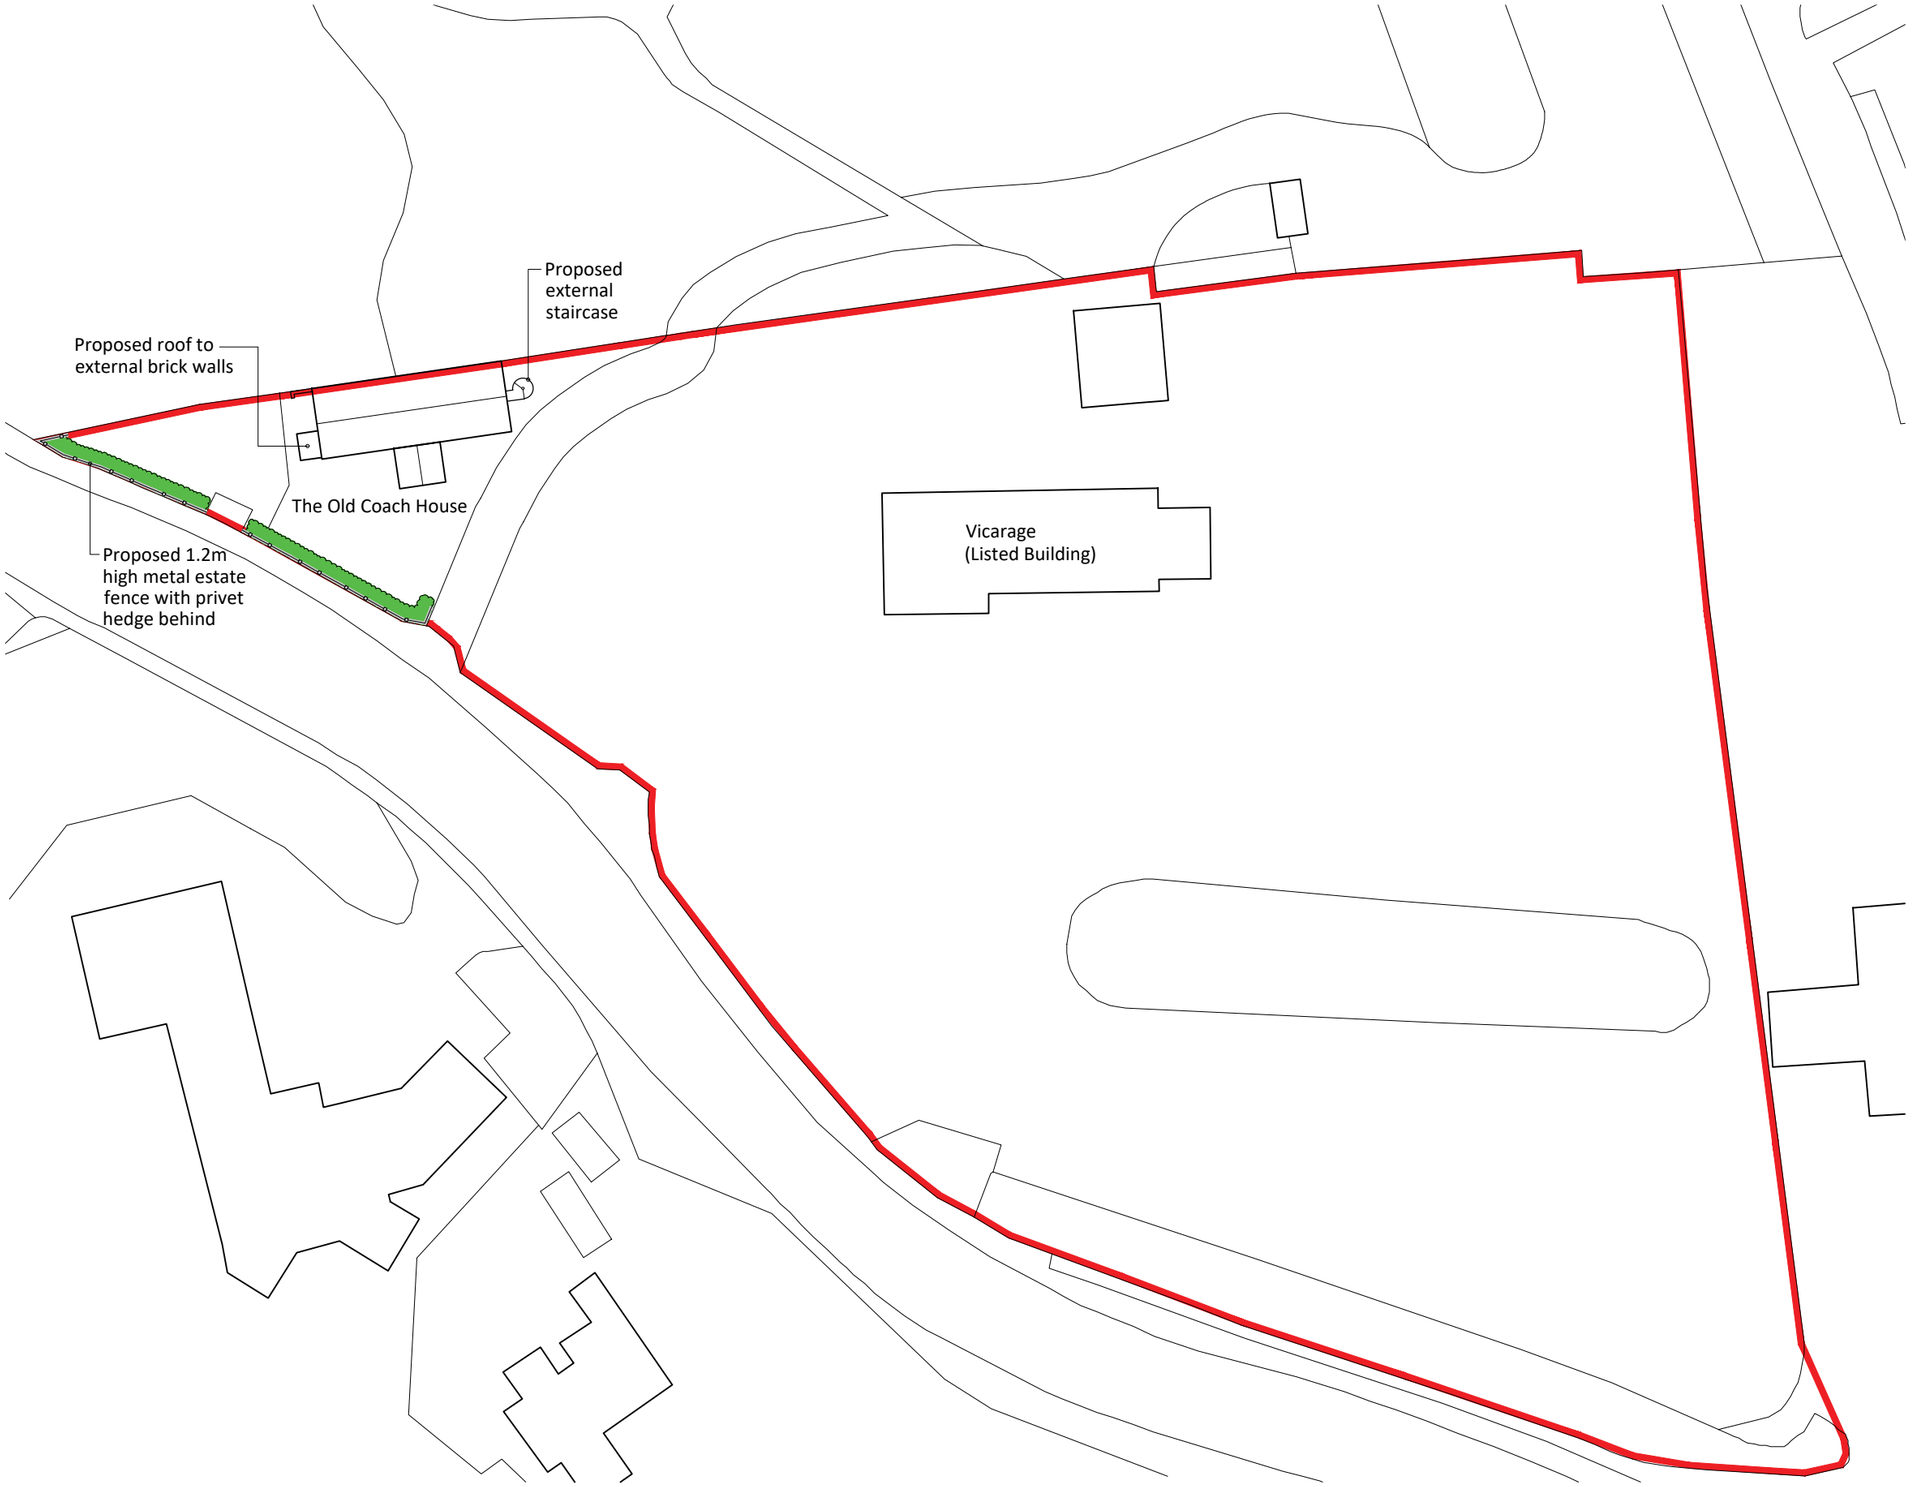


Notes

Copyright
© Robert Doughty Consultancy Limited.
All rights described in the Copyright, Designs and Patents Act 1988 have been asserted.

Ordnance Survey Map
© Crown Copyright. OS Licence No: AR 100010613.

CDM 2015
This drawing is for illustrative purposes and/or obtaining the relevant planning permission only. It should not be used for construction and accordingly, risk identification under the Construction (Design & Management) Regulations 2015 has not been undertaken.

N

0 5 10 15 20 25m

Rev	Description	Date
_		_

rdc
Robert Doughty Consultancy

32 High Street, Helpringham
Sleaford, Lincolnshire, NG34 0RA

Tel: 01529 421646
Email: admin@rdc-landplan.co.uk
Web: www.rdc-landplan.co.uk

Client
Luke Smith

Project
The Coach House, 8 Spalding Road
Pinchbeck, Spalding

Drawing
Proposed Site Plan

Scale @ A3	Date
1:500	05/03/25

Drawn By	Checked By
WW/NG	LMS

Job Number	Status	Purpose of Issue
1325-3	LB	Listed Building

Drawing No. **Rev**
1325-3_LB_SP02 _