
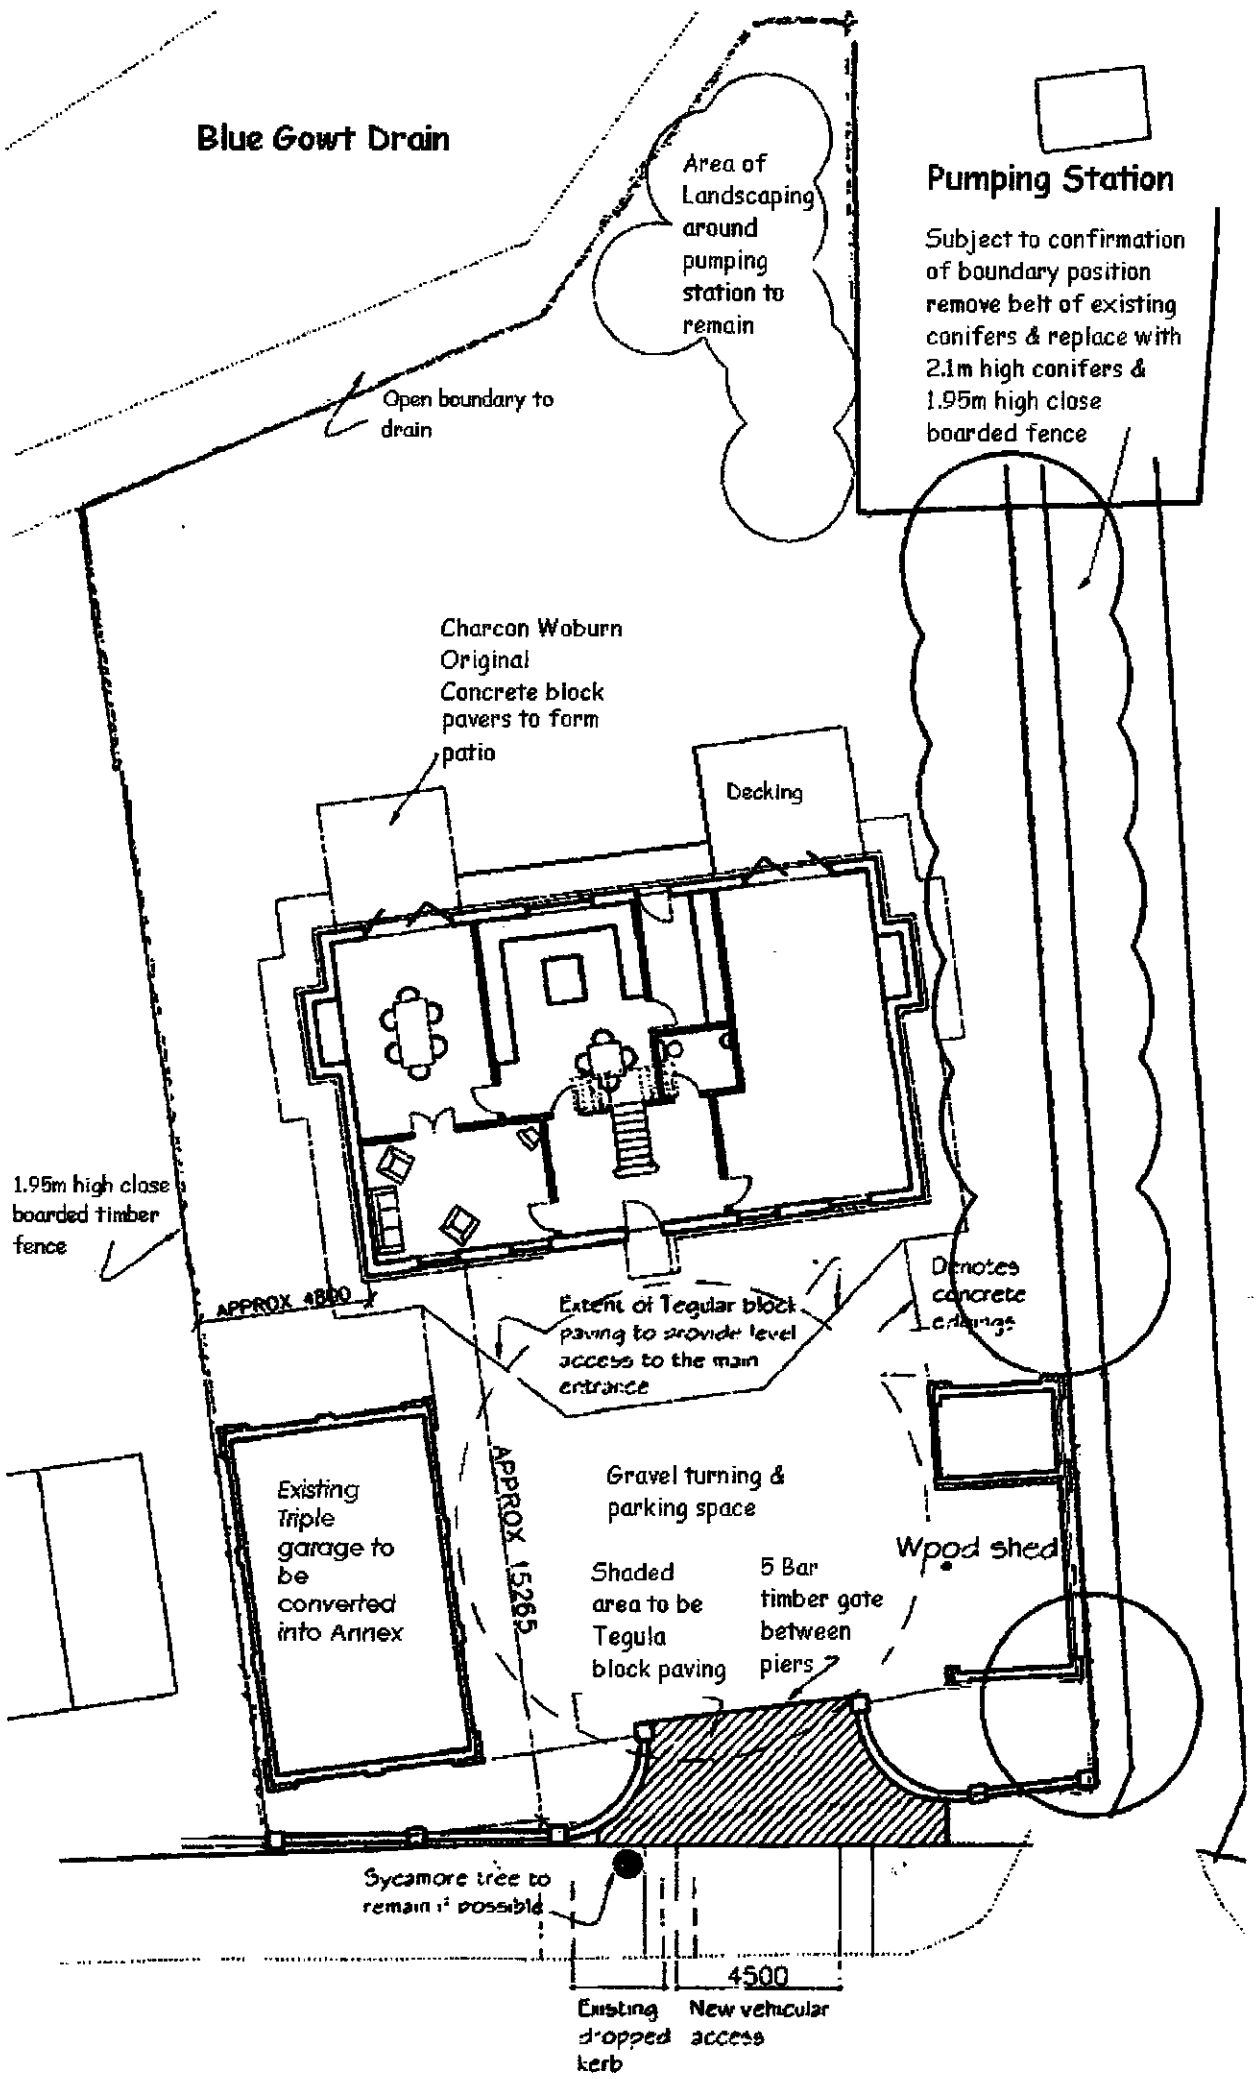



PECK BUILD 1 STONEGATE, SPALDING, LINCS, PE11 2PQ Tel: 07932649289	PROJECT ERECTION OF ANNEX IN CONNECTION WITH PROPOSED DWELLING TO THE REAR OF 2 WARDENTREE LANE PINCHBECK			DRAWING TITLE REVISED SITE PLAN
	DRAWN RU	DATE 15 APRIL 2011	SCALE 1:200	DWG NR LOC 197.19.08/02 REV B

SHDC
Planning & Development
20 APR 2011
Ref: 0249-11

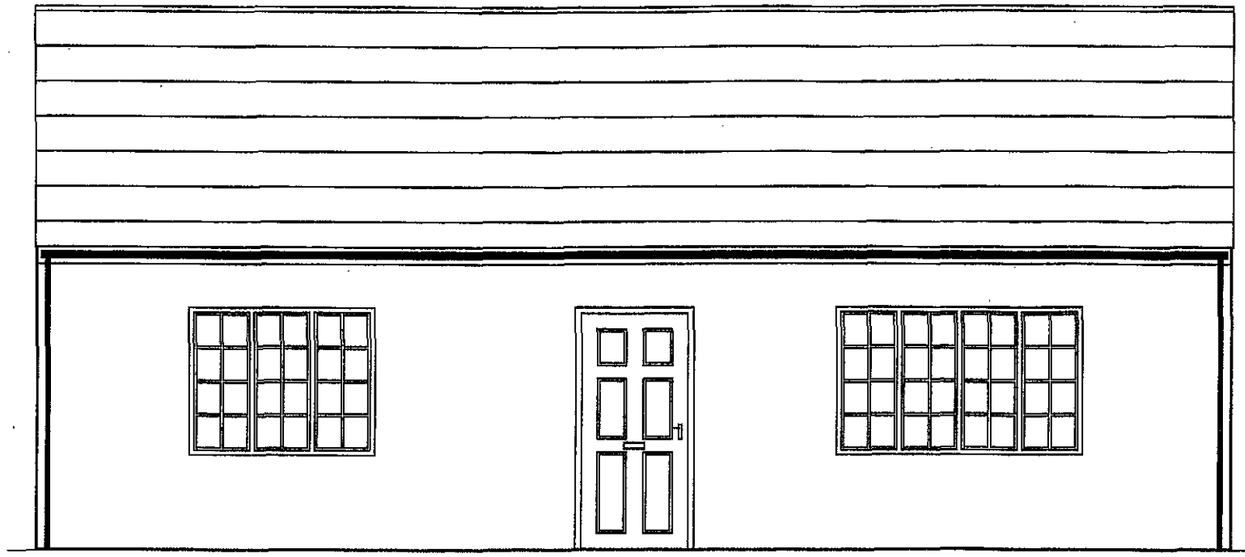


PROPOSED EAST ELEVATION

Bow Window

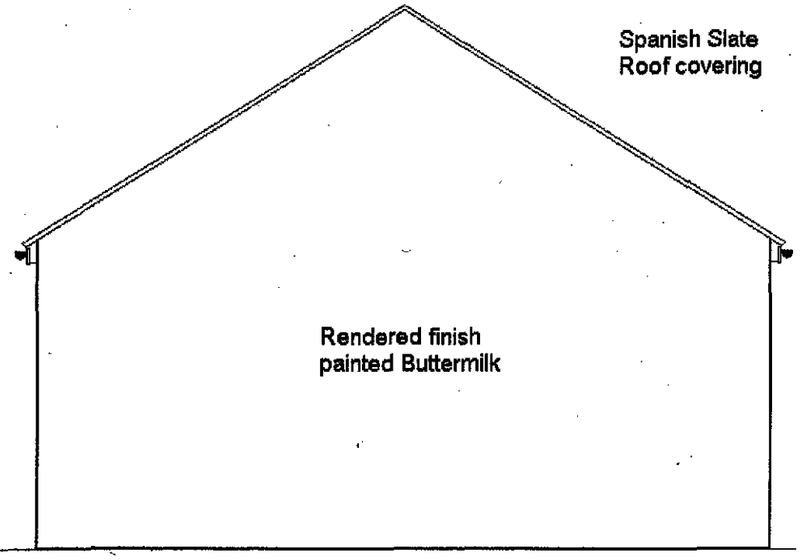


PROPOSED SOUTH ELEVATION

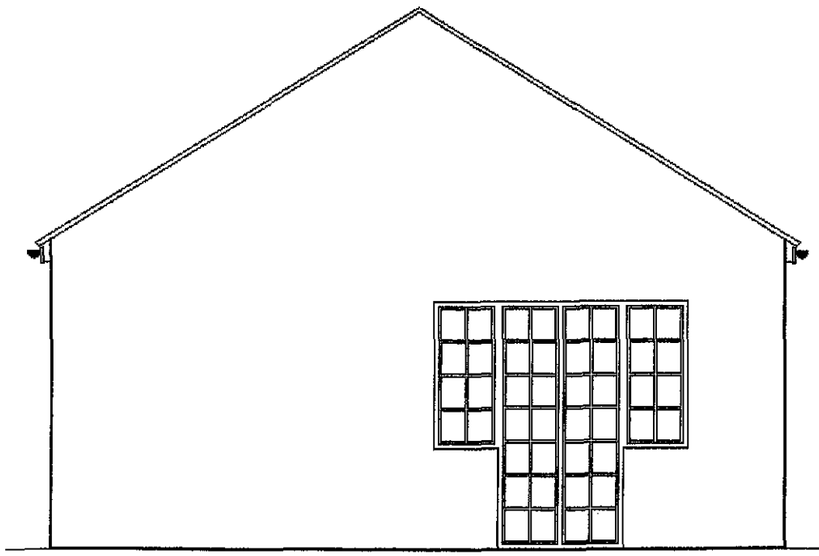

PROPOSED NORTH ELEVATION


Sun Tube for
bathroom daylight

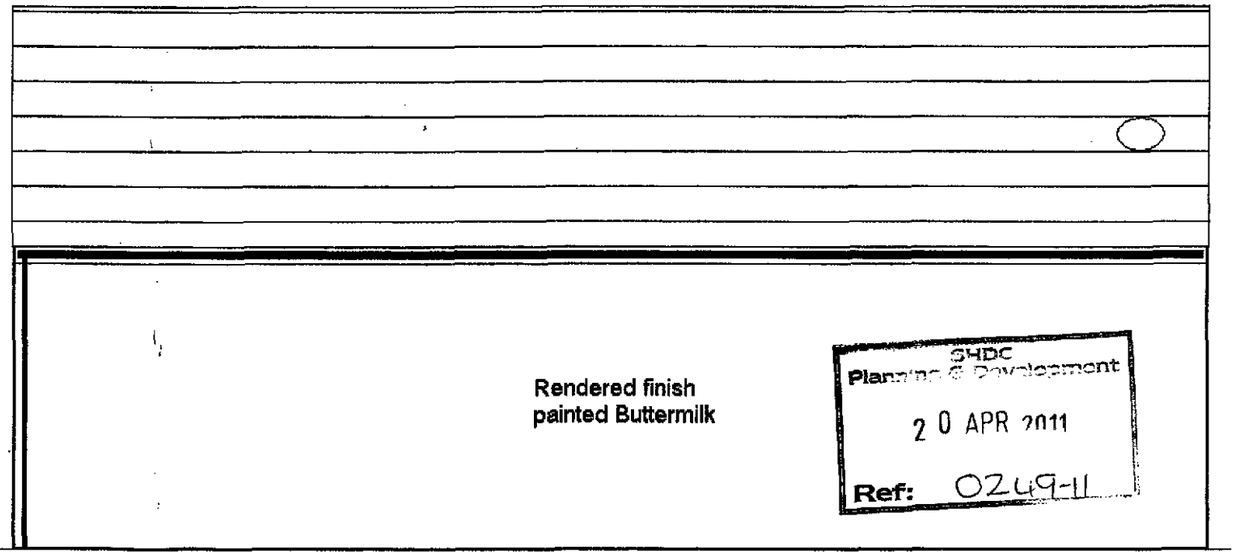



PROPOSED WEST ELEVATION

SHDC
Planning & Development
20 APR 2011
Ref: 0249-11

PECK BUILD 1 STONEGATE, SPALDING, LINCS, PE11 2PQ Tel: 07932649289	PROJECT : ERECTION OF ANNEXE IN CONNECTION WITH PROPOSED DWELLING TO THE REAR OF 2 WARDENTREE LANE PINCHBECK			DRAWING TITLE ELEVATION DRAWING
	DRAWN RU	DATE 14 APRIL 2011	SCALE 1:50	DWG NR LOC 197.19.08/07 REV B

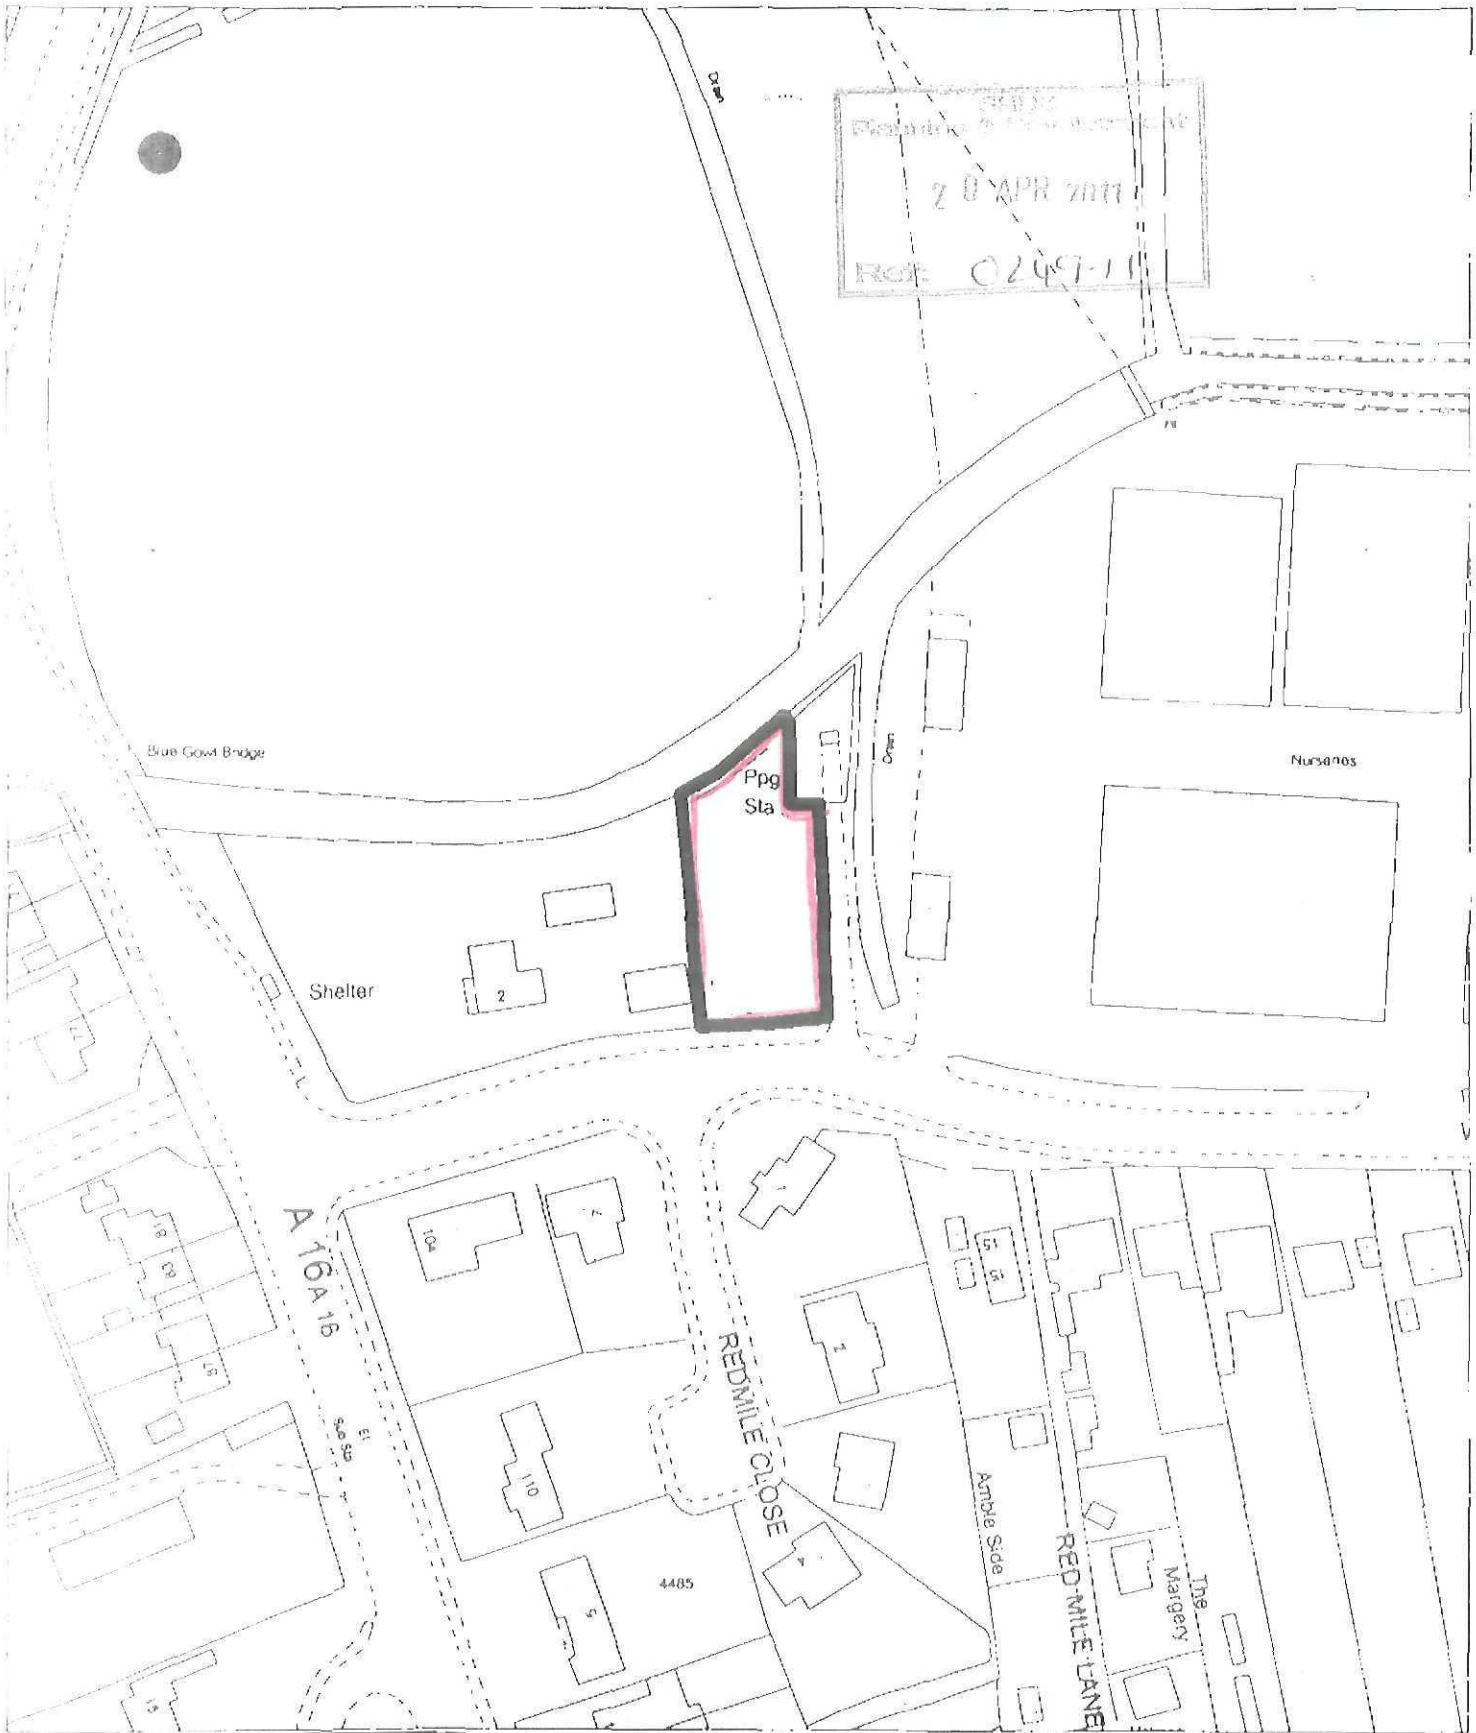
Blue Gowl Bridge
Ppg Sta
Shelter
Nursanos
A 16
REDMILE CLOSE
Amble Side
RED MILE LANE
The Nursery
4485

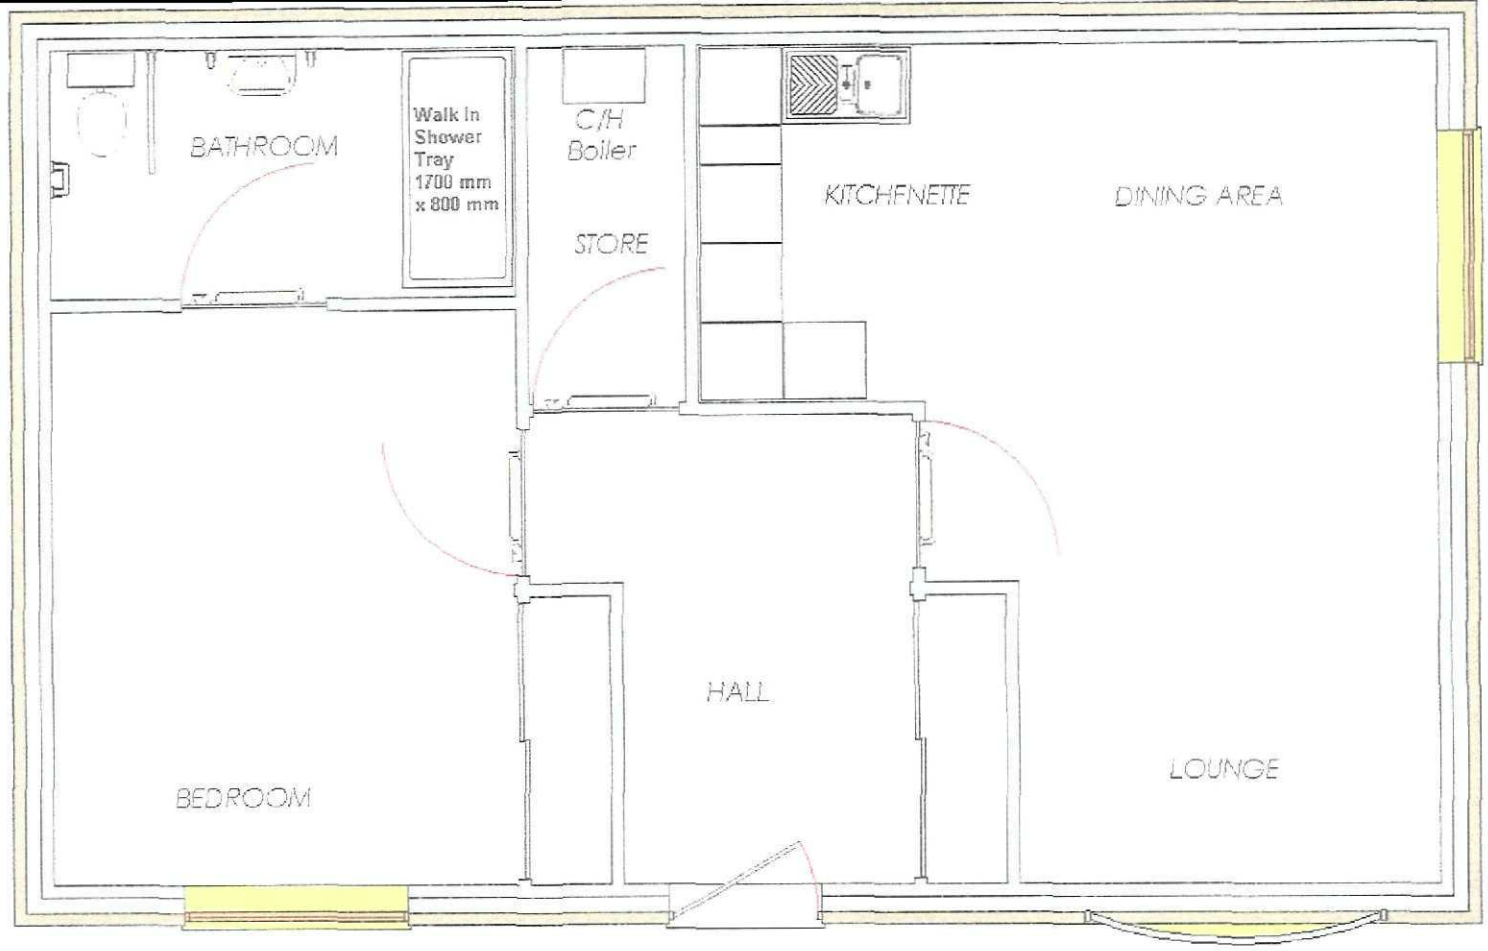

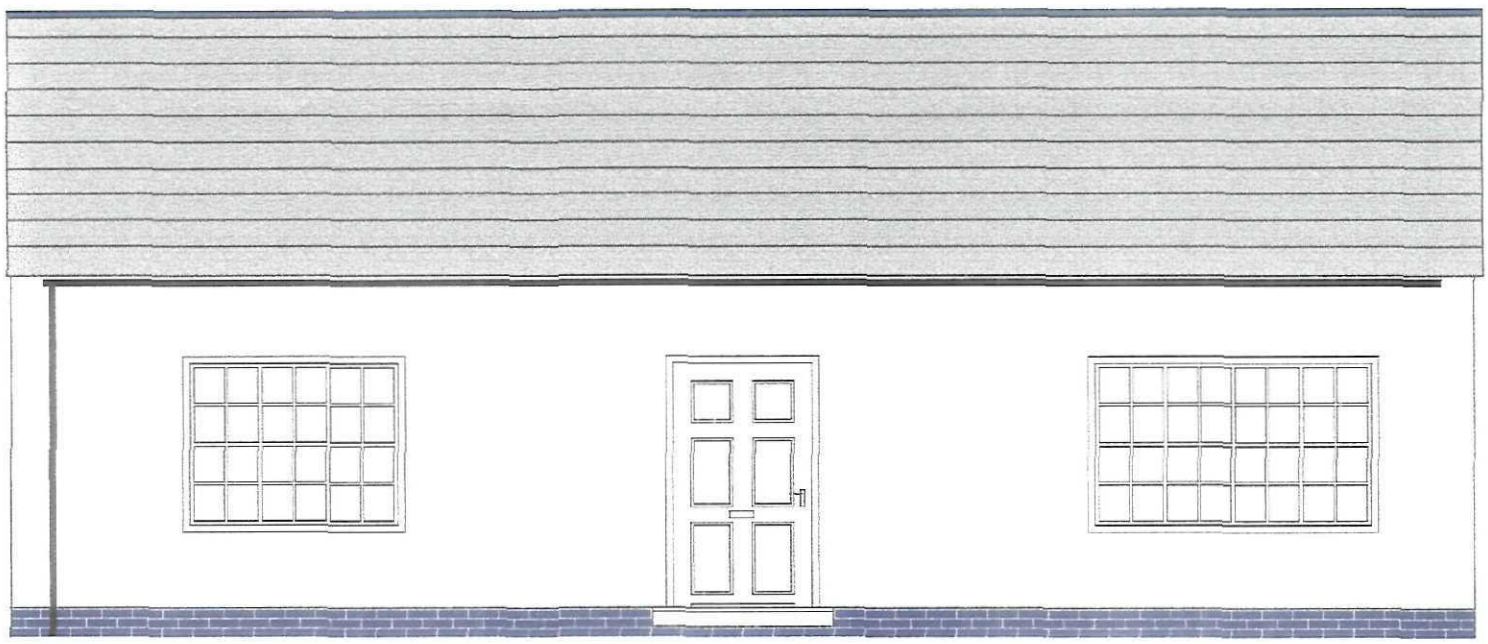

PECK BUILD 1 STONEGATE, SPALDING, LINCS, PE11 2PQ Tel: 07932649289	PROJECT ERECTION OF ANNEXE IN CONNECTION WITH PROPOSED DWELLING TO THE REAR OF 2 WARDENTREE LANE PINCHBECK			DRAWING TITLE ANNEX PLAN
	DRAWN RU	DATE 14 APRIL 2011	SCALE 1:50	DWG NR LOC 197.19.08/06 REV B

20 APR 2011
Ref: C249-11