Illumination


All signs to be illuminated by overhead continuous external lighting units fitted at the head of the sign projection approx. 250 mm

Sign Colours

Sign 'A'
White background
Blue logo and lettering - 500 mm high - colour Pantone 287.
Size - 7500 wide x 1400 high x 30 mm projection

Sign 'B'
White background
Blue logo and lettering - 175 high - colour Pantone 287.
Size - 1200 wide x 1400 high x 30 mm projection

Sign 'C'
background
Black lettering over yellow logo - JCB yellow
Size 5985 long x 1400 high o/a x 30 mm projection - Lettering - 994 high

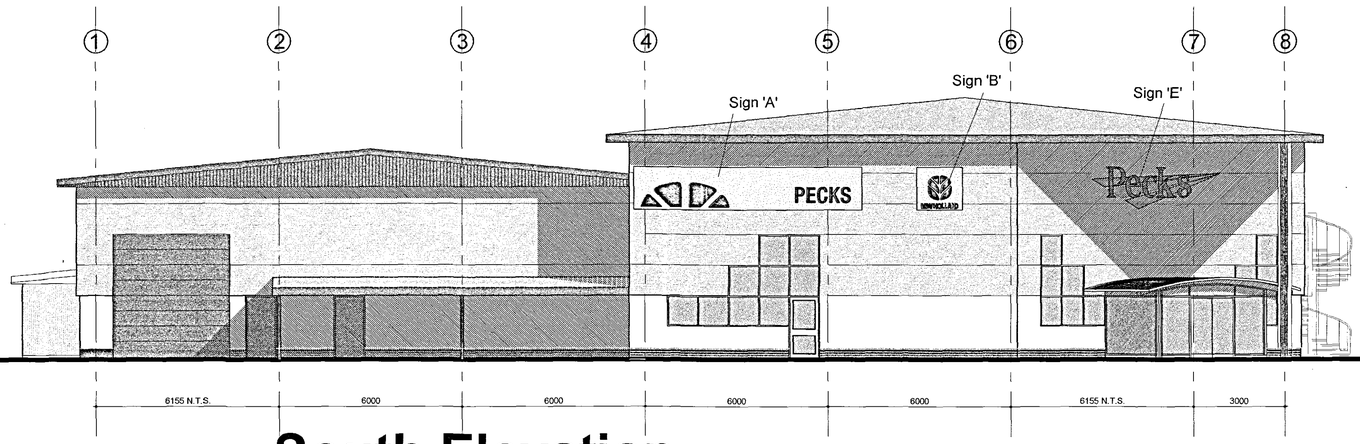


South Elevation

Sign Colours

Sign 'C'
background
Black lettering over yellow logo - JCB yellow
Size 5985 long x 1400 high o/a x 30 mm projection - Lettering - 994 high

Sign 'D'
JCB yellow background
Black logo and lettering .
Size - 1200 wide x 1400 high x 30 mm projection

Sign 'E'
Grey background - colour Pantone 424 Grey
White logo and lettering - 275 mm high with red underline - colour Pantone 193 Red
Size - 7500 wide x 1400 high x 30 mm projection

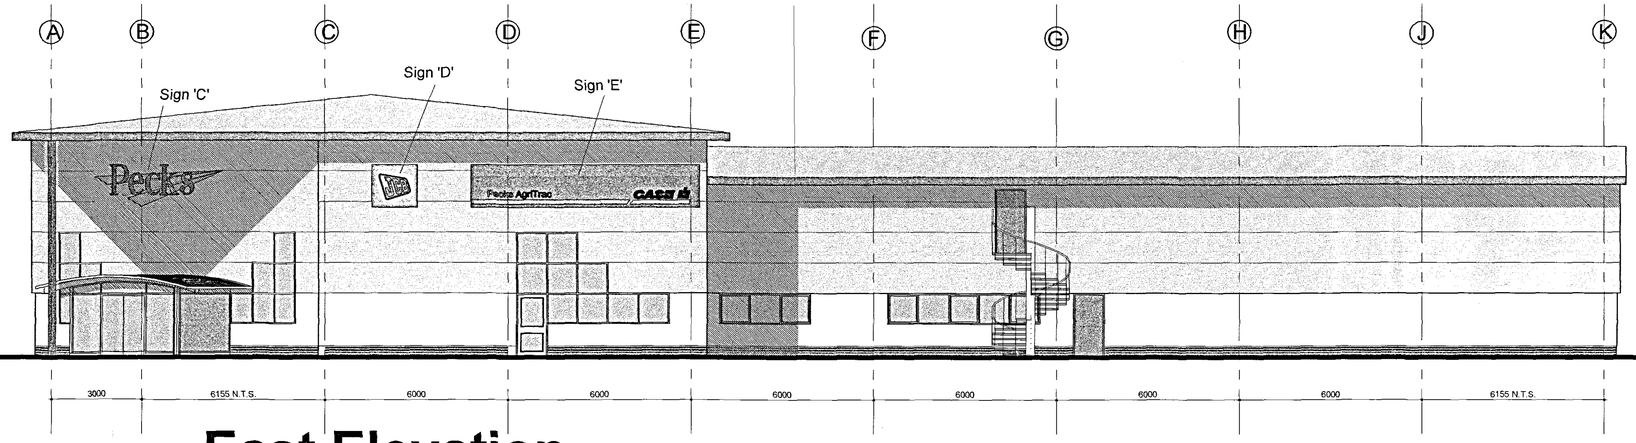

East Elevation

DETERMINED PLAN

261/06

copyright reserved ©

DC ARCHITECTURAL SOLUTIONS LIMITED
ARCHITECTURAL AND PLANNING SERVICES
26,SOUTHGATE, SLEAFORD,LINCOLNSHIRE, NG34 7RY
TEL NO. 01529 309611; FAX. NO. 01529 309612
E-mail - dcarchitectural@btconnect.com

Client: G and J Peck Limited

Project: Proposed Showroom and Workshop

Drawing Title: South and East Elevations

Drawing number: dc017:P:72

Scale: 1:100 Drawn: CPD

Date: Feb 06 Checked:

Revision: