
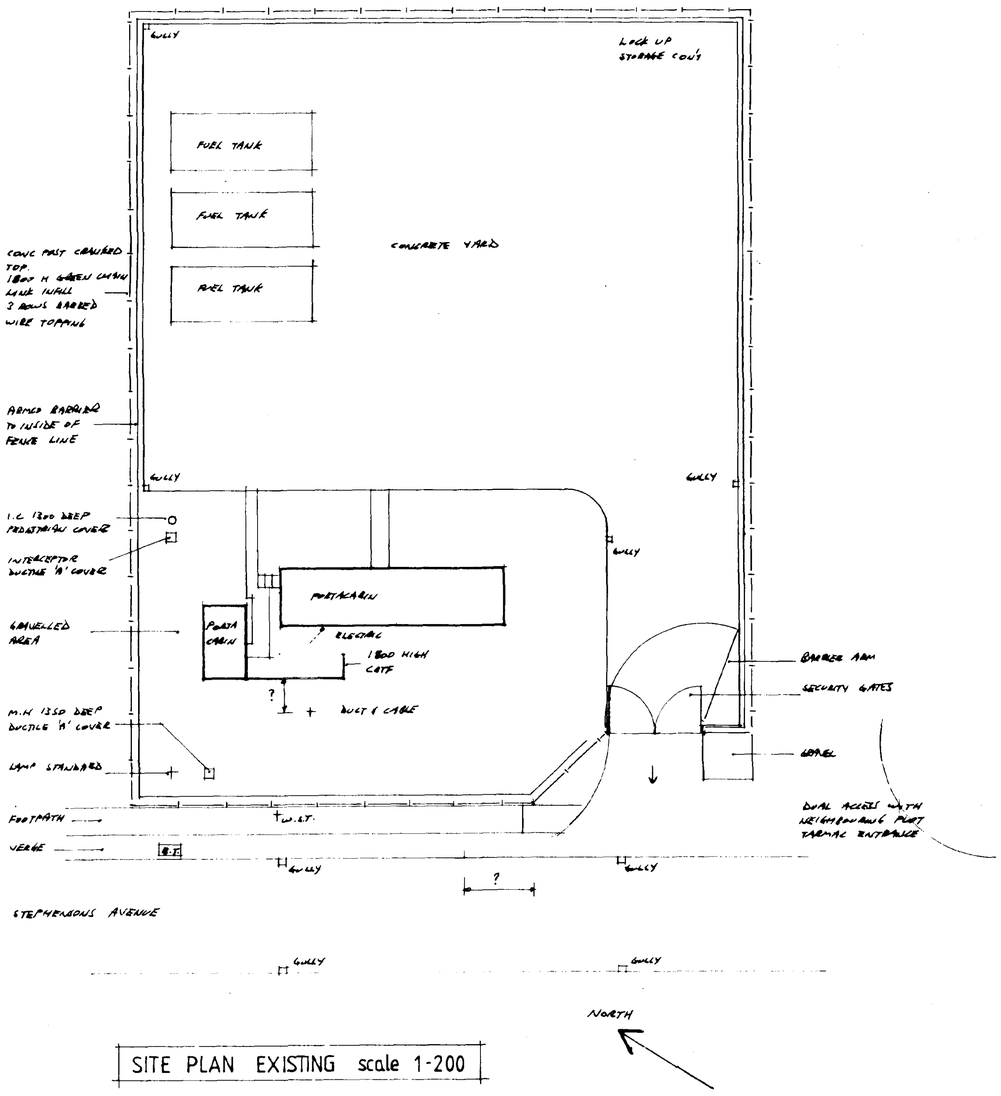



SITE PLAN EXISTING scale 1-200

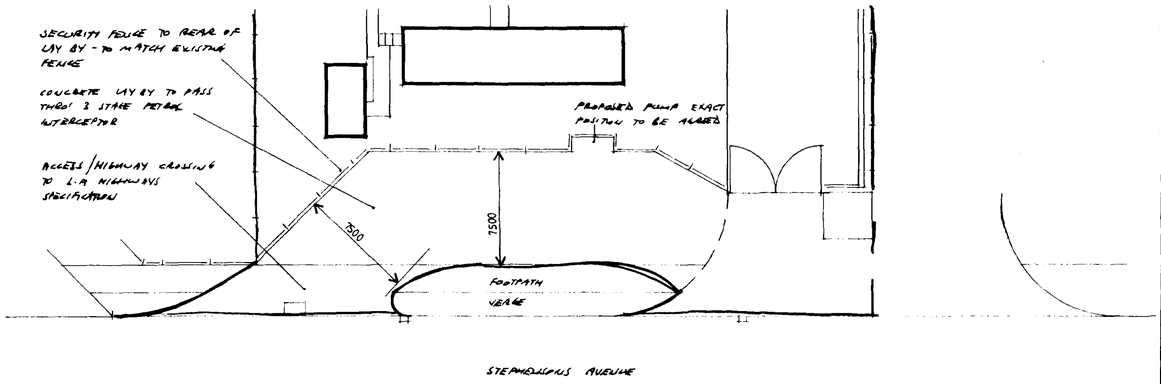


PART SITE PLAN AS PROPOSED scale 1-200

Contractor To Check All Dimensions On Site Before Work Commences.

| Rev. | Date. | Init. | Revision Details. |
|---|---|---|---|
| | | | |

DC Planning & Development
- 5 MAR 2003
Ref 0262/03

**PODDINGTONS**
Architectural Design Consultants

Rabbit Hollow, Church Lane, North Rauceby, Sleaford, Lincs. NG34 8QU
Tel. (01529) 488033 Fax. (01529) 488044

Project.
CHANDLERS OIL & GAS
STEPHENSON AVENUE SPALDING

DETERMINED PLAN

Drawing.


Scale.

Drawing. No.
3078-1

Drawn.

Date. MARCH 2002

Rev.

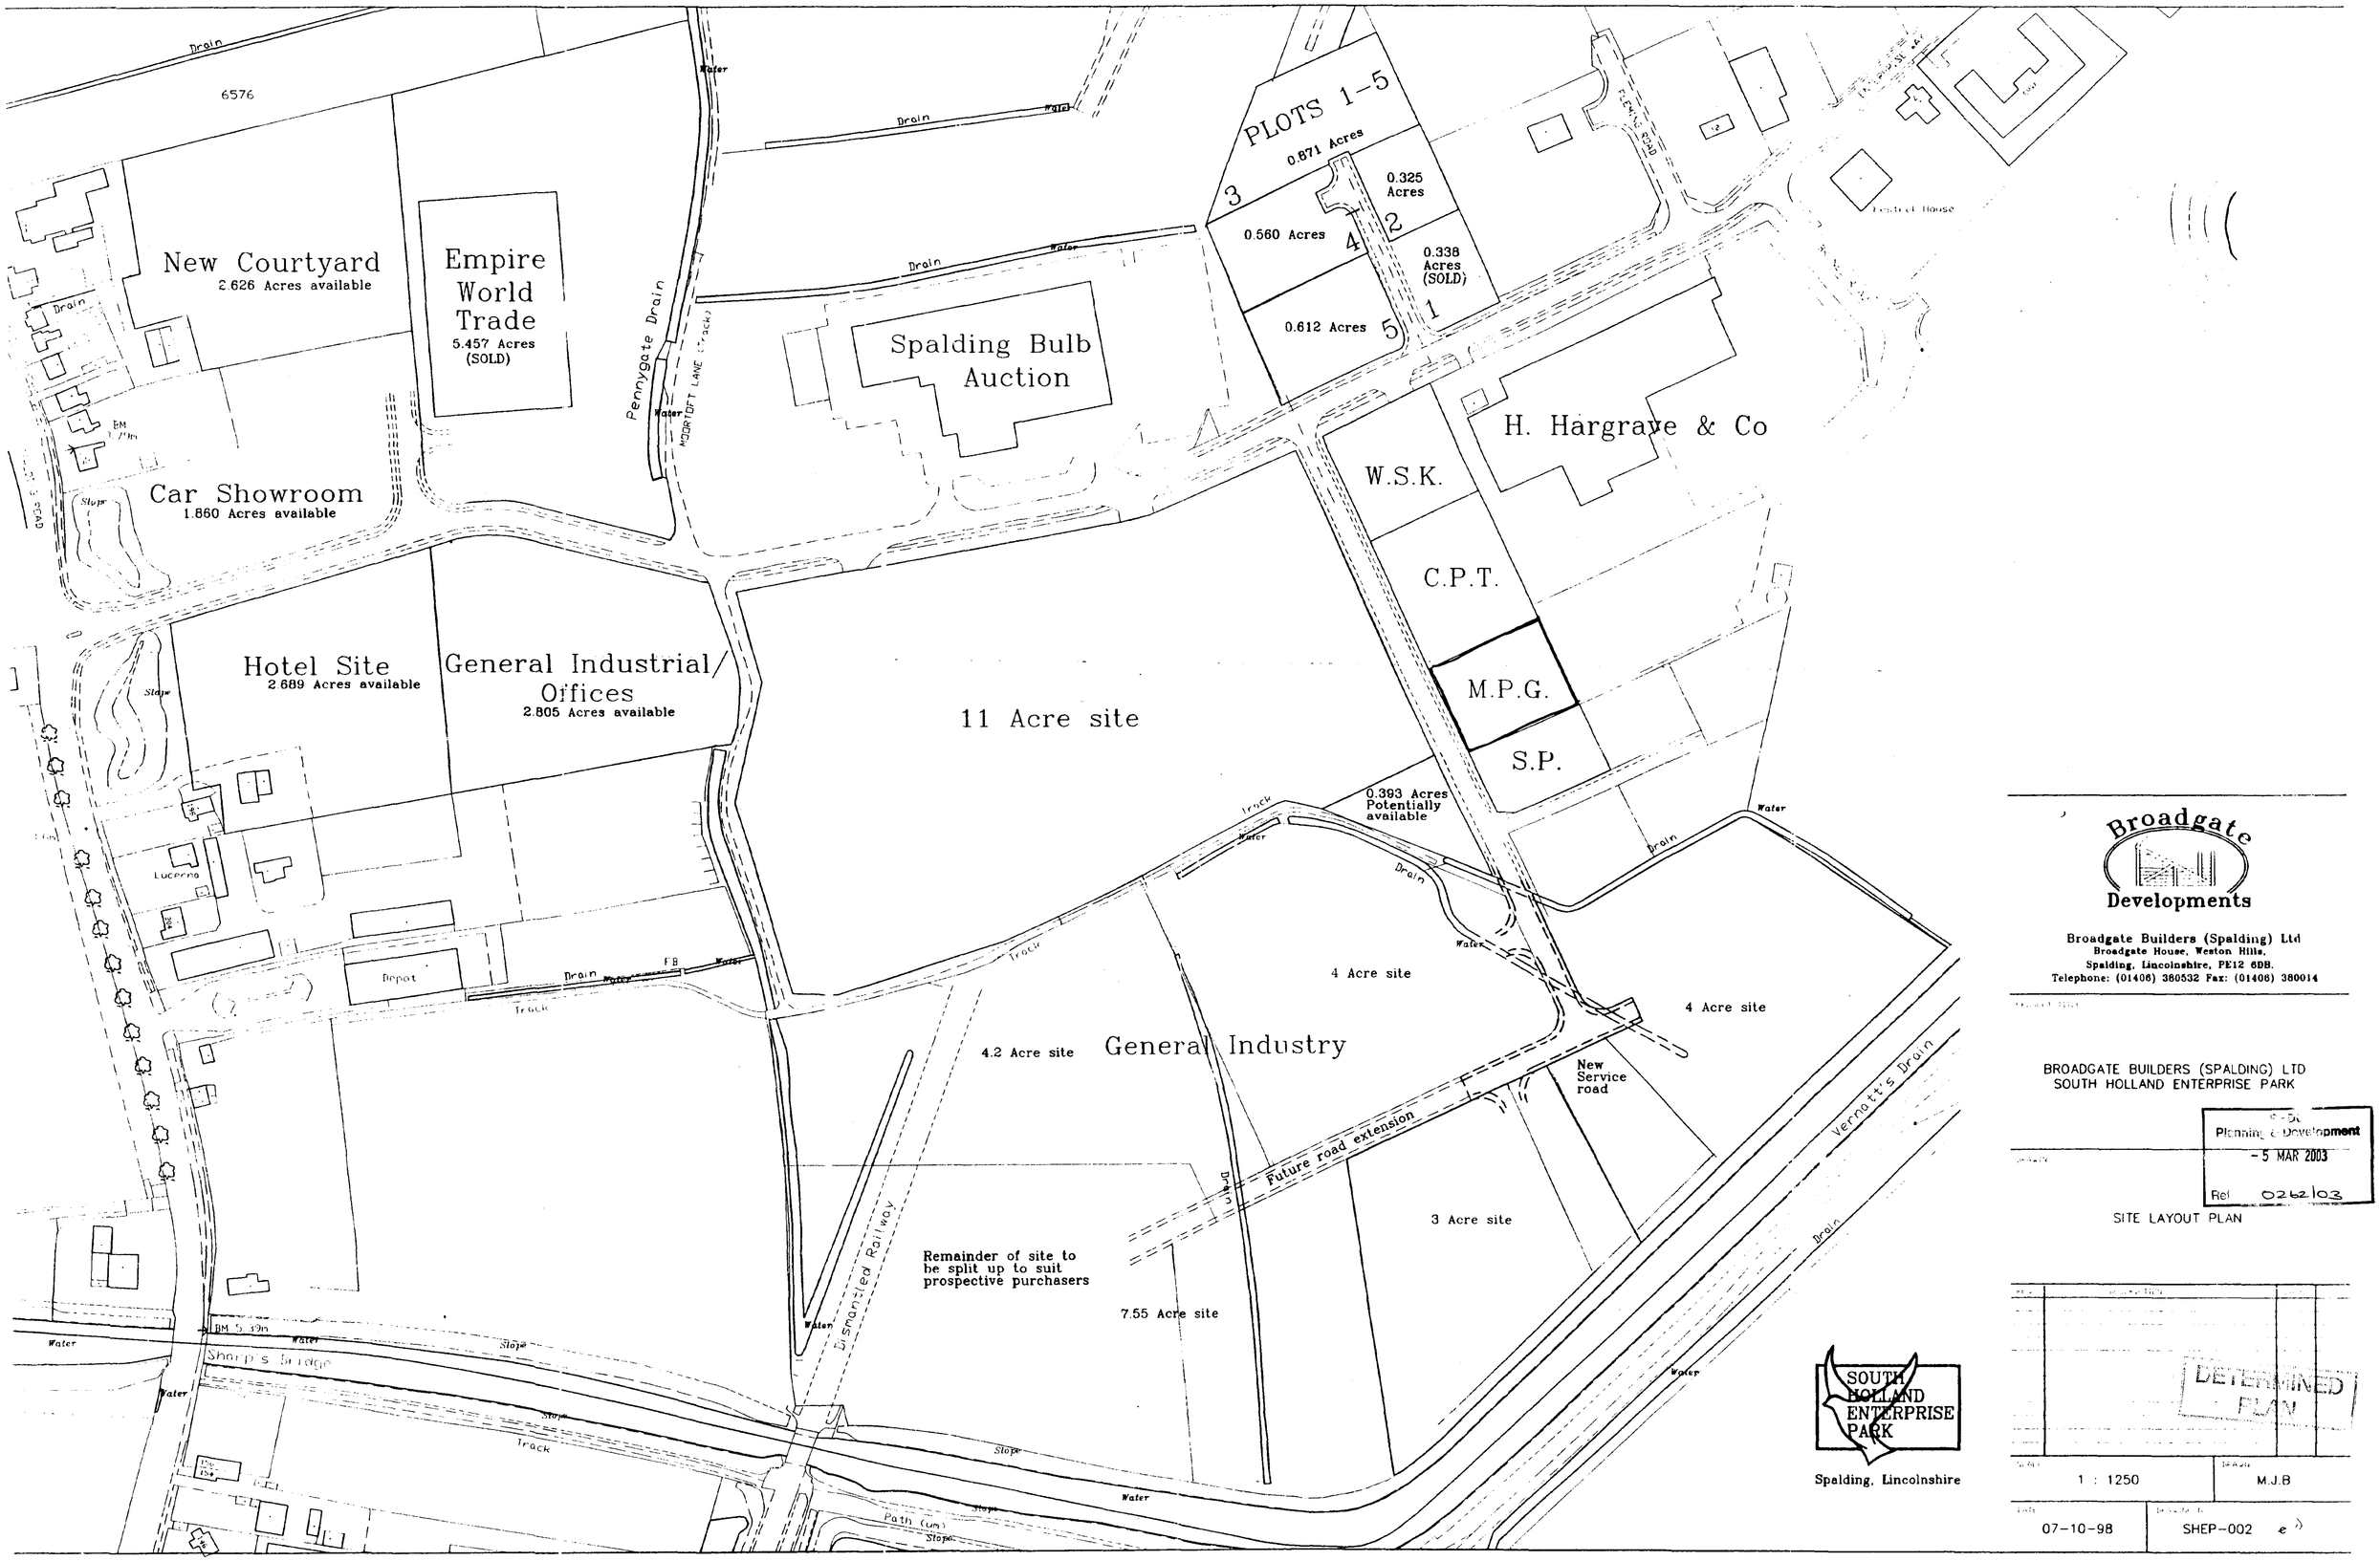


**Broadgate Developments**


Broadgate Builders (Spalding) Ltd
Broadgate House, Weston Hills,
Spalding, Lincolnshire, PE12 6DB.
Telephone: (01406) 380532 Fax: (01406) 380014


BROADGATE BUILDERS (SPALDING) LTD
SOUTH HOLLAND ENTERPRISE PARK


Planning & Development
- 5 MAR 2003
Ref 0262/03


SITE LAYOUT PLAN


DETERMINED PLAN


| | |
|---|---|
| 1 : 1250 | M.J.B |
| 07-10-98 | SHEP-002 e |