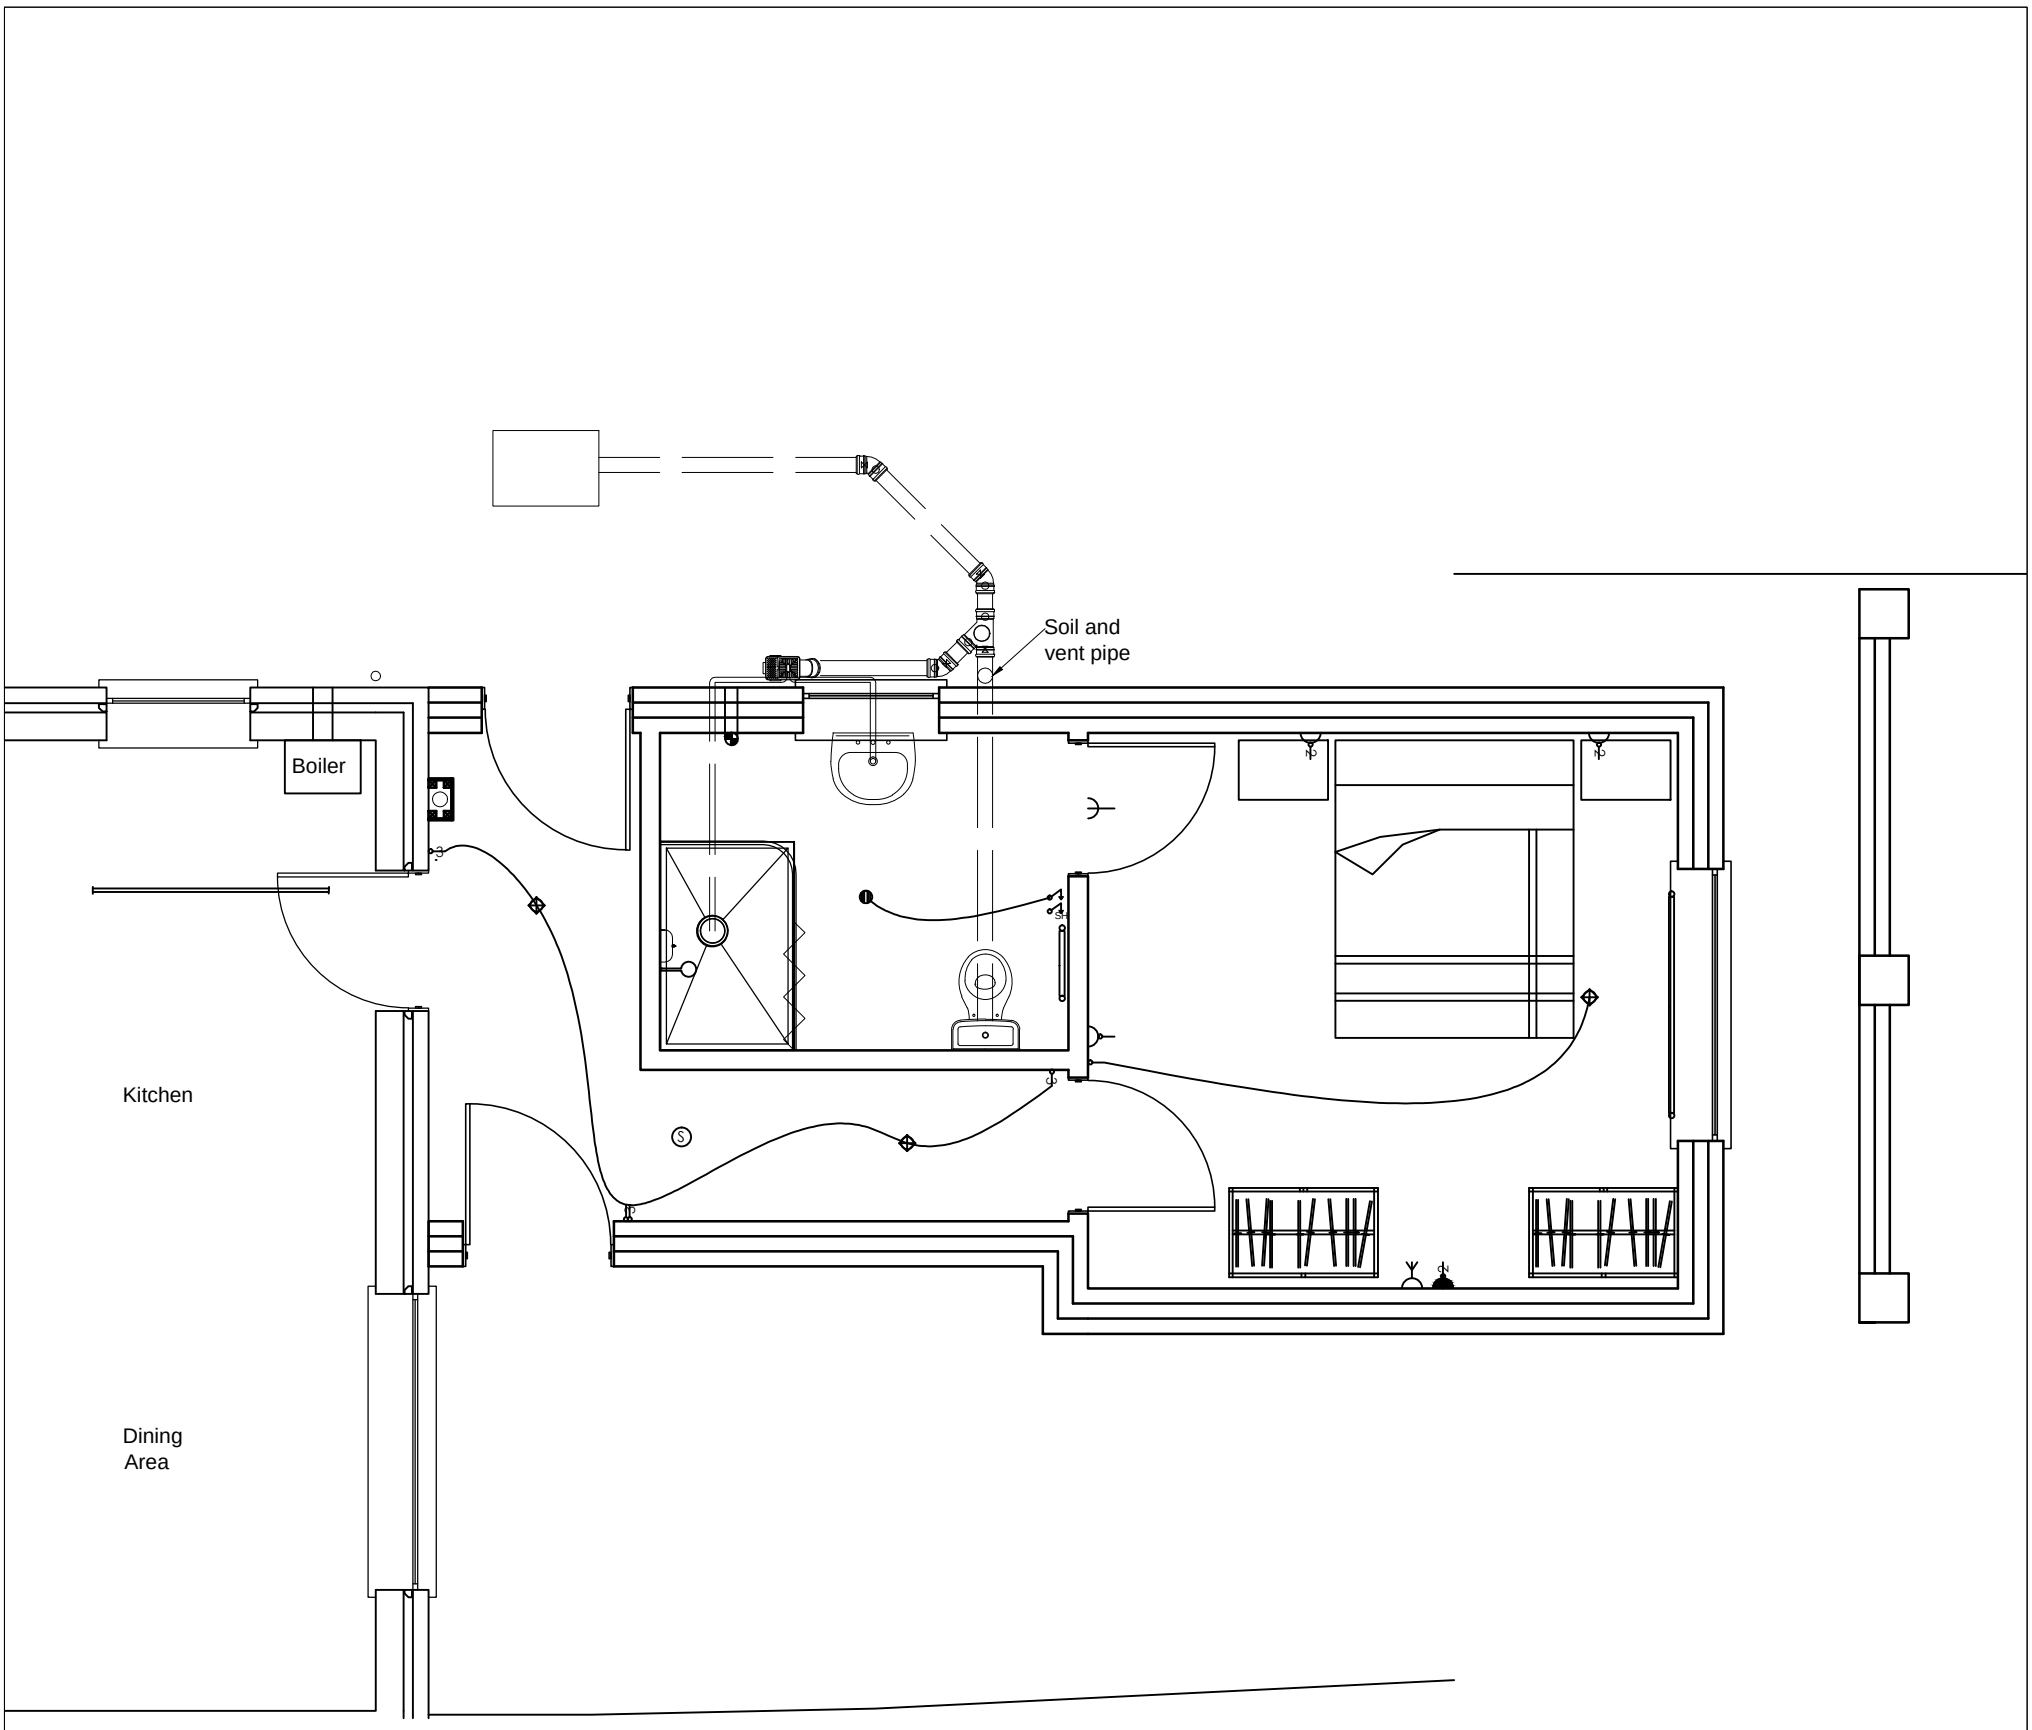


KEY TO ELECTRICAL SYMBOLS

- SINGLE SWITCHED WALL SOCKET
- DOUBLE SWITCHED WALL SOCKET
- DOUBLE SWICHED WALL SOCKET 1200MM ABOVE FLOOR LEVEL
- SINGLE SWITCHED FUSE SPUR AT HIGH LEVEL FOR EXTRACT FAN
- 1 GANG LIGHT SWITCH
- 2 GANG LIGHT SWITCH
- 1GANG 3 WAY LIGHT SWITCH
- 1 GANG PULL CORD LIGHT SWITCH
- LIGHT POINT - PENDANT HOLDER (4 INCH)
- INTERNAL LIGHT - BULKHEAD TYPE
- SHOWER ISOLATOR PULL CORD SWITCH
- TV AERIAL POINT
- MECHANICAL EXTRACT FAN
- COMBINED SMOKE/HEAT DETECTOR AND FIRE ALARM SOUNDER

Do Not Scale From This Drawing

This drawing is copyright and may not be altered , traced, photographed or copied without prior written consent from South Holland Building Consultancy.
The contractor should check all dimensions on site prior to commencement and report any discrepancies to the Architect.

SOUTH HOLLAND DISTRICT COUNCIL

South Holland Building Consultancy
Council Offices
Priory Road
Spalding
Lincs
PE11 2XE
01775 764447

Project :	Disabled Adaptations
Address	35 Brownlow Crescent, Pinchbeck
Client :	Mrs S Davies
Scale :	1 : 50
Date :	10th December 2015
Title:	Proposed Ground Floor Plan
Dwg No :	700/Grant/02 Drawn : SG