



FIRST FLOOR PLAN

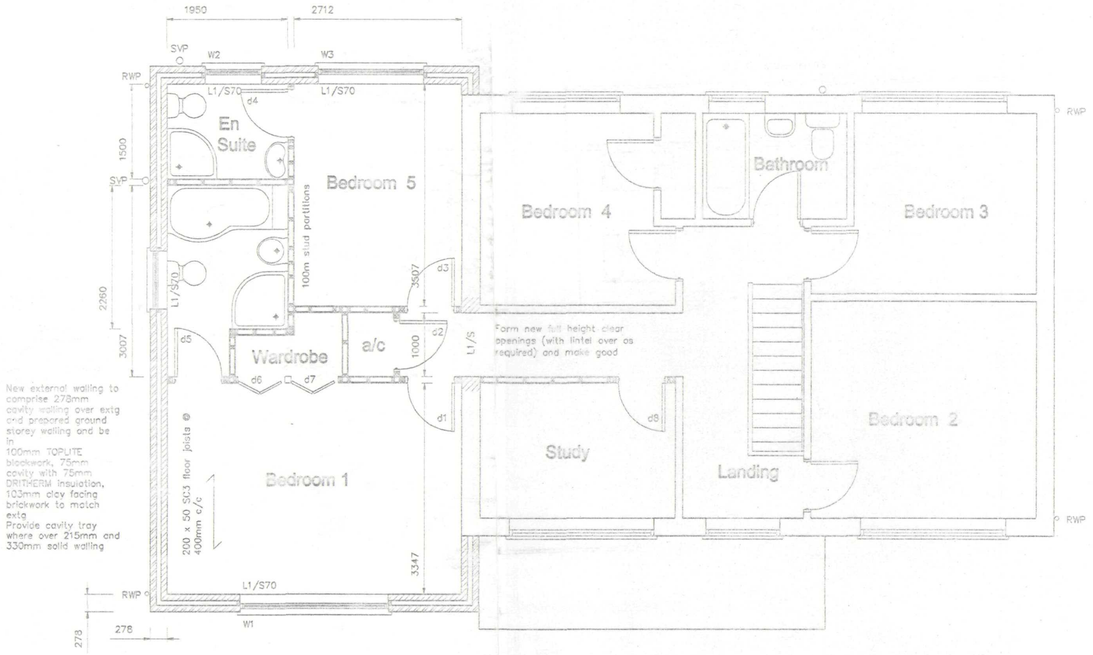


GROUND FLOOR PLAN

ELEVATIONS

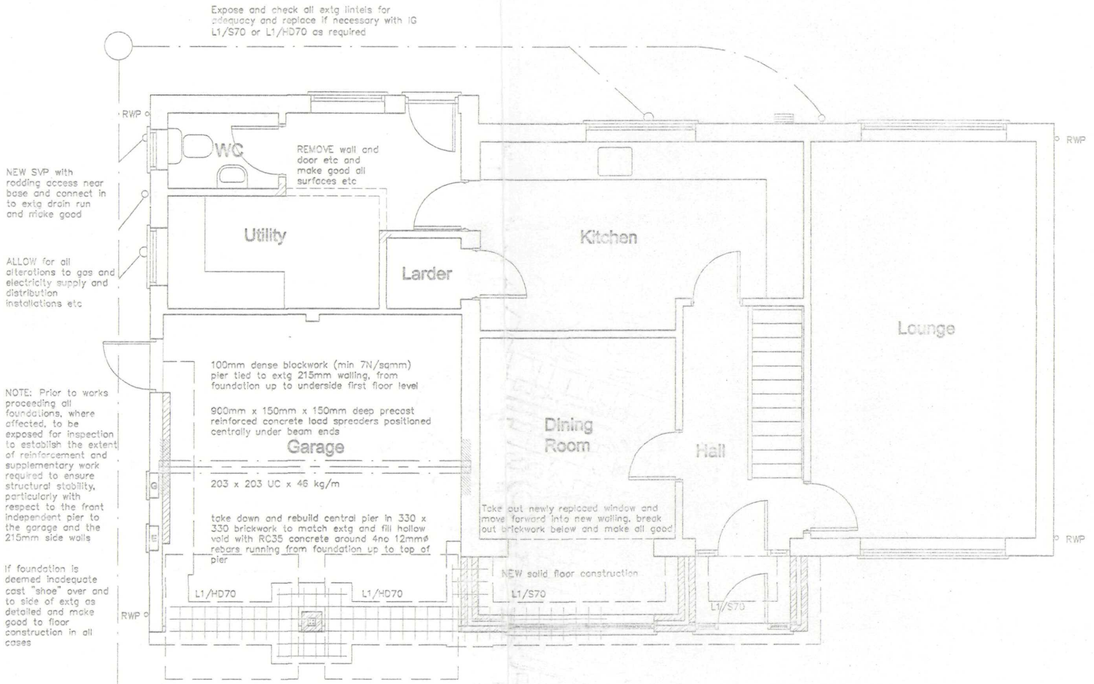


front


side

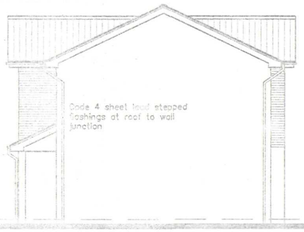

side

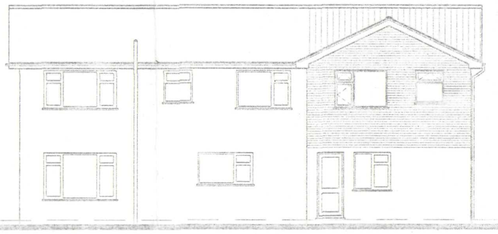

rear

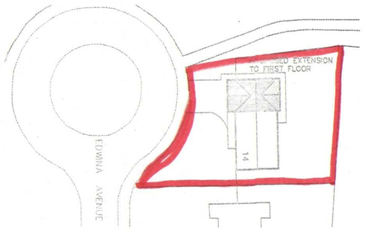


BLOCK PLAN

Scale: 1:500

LOCATION PLAN

Scale: 1:2500

REPRODUCED FROM THE ORDNANCE SURVEY 1/2500 SCALE MAP WITH THE PERMISSION OF THE CONTROLLER OF HER MAJESTY'S STATIONERY OFFICE
CROWN COPYRIGHT RESERVED

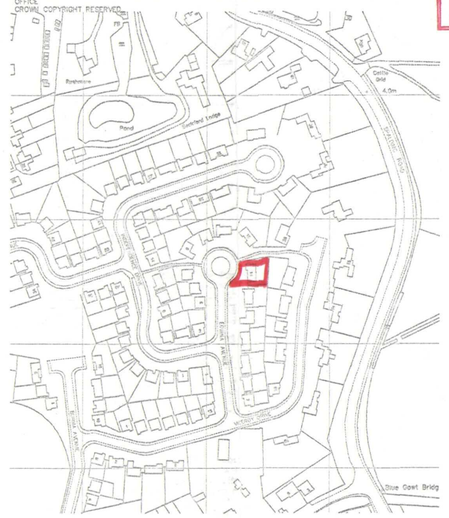

NOTES

Drawing to be read in conjunction with separate specification notes document and drawing no 02/42/02A

AMENDMENTS

A 15.02.2004 Client amendments

DETERMINED PLAN

SHDC
Planning
26 FEB 2004
Ref 0267/04

L.A. Building Design
Architectural and Surveying Practice
56 Hanmun Boulevard
Spalding
Lincolnshire PE11 1LB
Telephone/Fax: Spalding (01775) 711457

Peter S Lithgow MCIOB MBIAT
Member of the Chartered Institute of Building and
Member of the British Institute of Architectural Technologists

project
Proposed Extension at
14 Edwina Avenue, Pinchbeck,
Spalding, Lincolnshire

client
MR M CLAYTON

drawing
Design Drawing
Extension and Alterations to Existing House
Planning Drawing

date	scale(s)
DECEMBER 2003	1:50 1:100 1:500
drawn by	checked
Peter Lithgow	
job no	drawing no
02/42	01A