
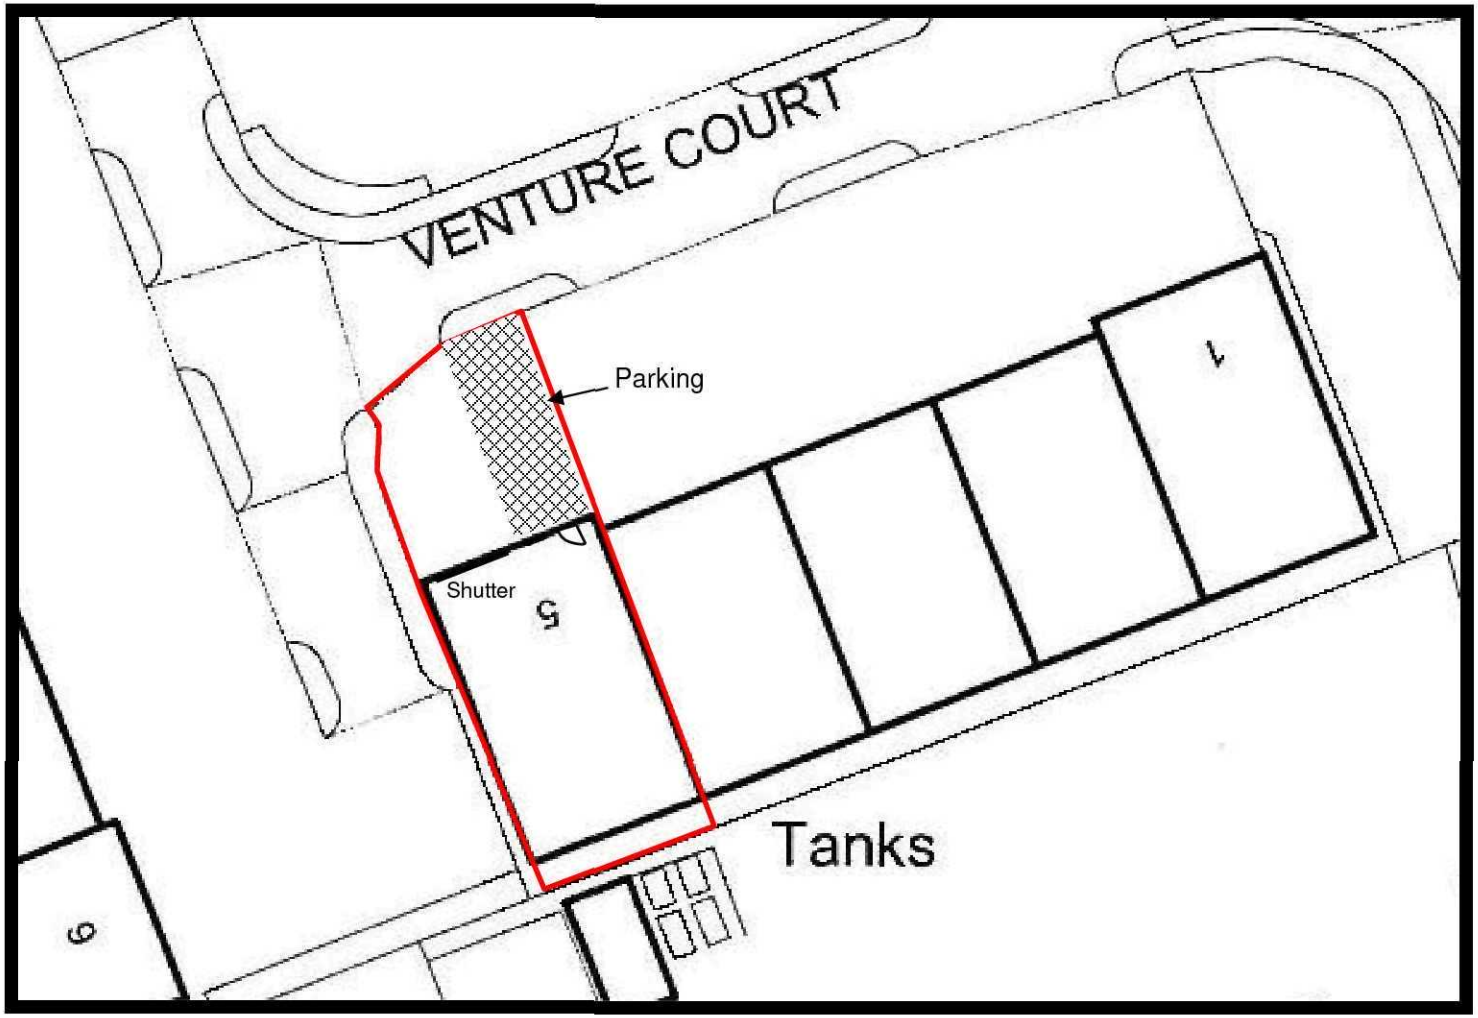


BLOCK/SITE PLAN FOR UNIT 5 VENTURE COURT, SPALDING

Scale 1:500

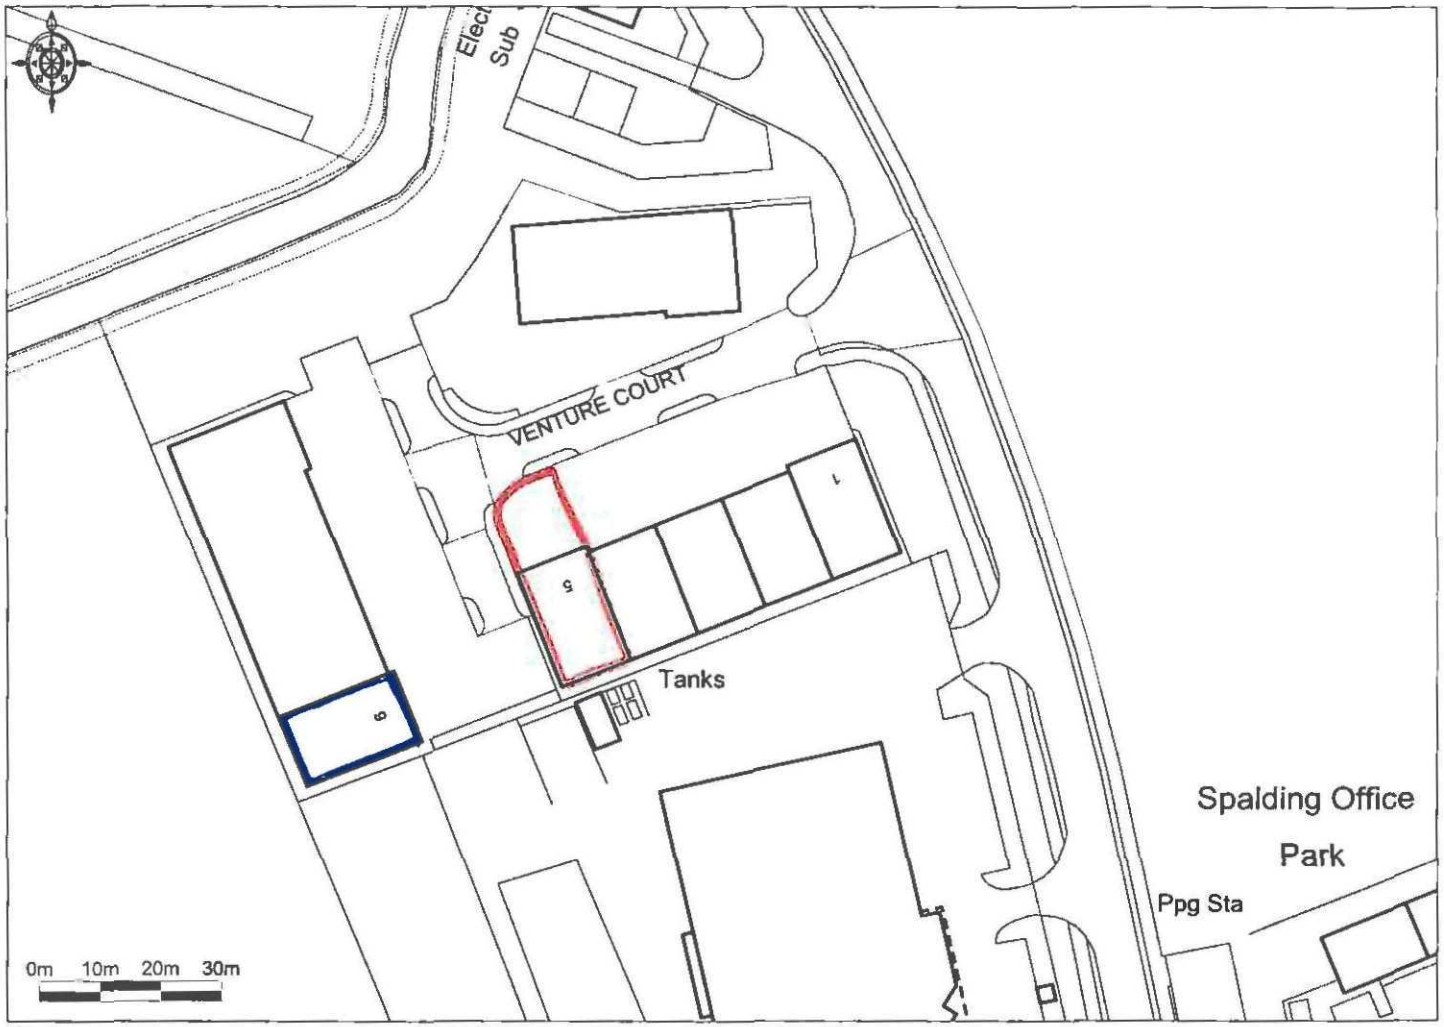

Ordnance Survey © Crown Copyright 2011 All rights reserved Licence number 100020449 Plotted Scale - 1:1250

Promap®