LANDSCAPING, TREE PLANTING & FENCING SCHEME

A Existing 1.8m high steel post & wire plastic coated chain link security fencing
B 2m high steel post & wire plastic coated chain link security fencing
C 2m high concrete post & wire link security fencing
D MIXED HEDGE
- 60% (a) Hawthorn (Crataegus Monogyna)
- 10% (b) Beech (Fagus Sylvatica)
- 15% (c) Blackthorn (Prunus Spinosa)
- 15% (d) Buckthorn (Rhamnos Catharticа)

E Silver Birch (Betula Pendula) Feathered
F Hawthorn (Crataegus Laevigata) Feathered
G White Beam (Sorbus Aria) Feathered
H SHRUBBERY
- Berberis Verrriculosa @ 900mm centres
- Berberis Thunberghii 'Red Chief' @ 900mm centres
- Cotoneaster 'Gnom' @ 900mm centres


All plants to be 40/60 cm. ht. 300 centres double staggered Row - 150 c/c in groups of 3-5. Random mix.

All planting to be in accordance with BS 4428:1989 and amendment No. 1 (1991)


All trees to be planted with minimum 0.6m plastic mulch mat and to be staked, tied and tubed.

1/3 to ½ bag of peat free tree and shrub planting compost to be incorporated into backfill for each tree hole.

J.R. Marchant 26.4.2000

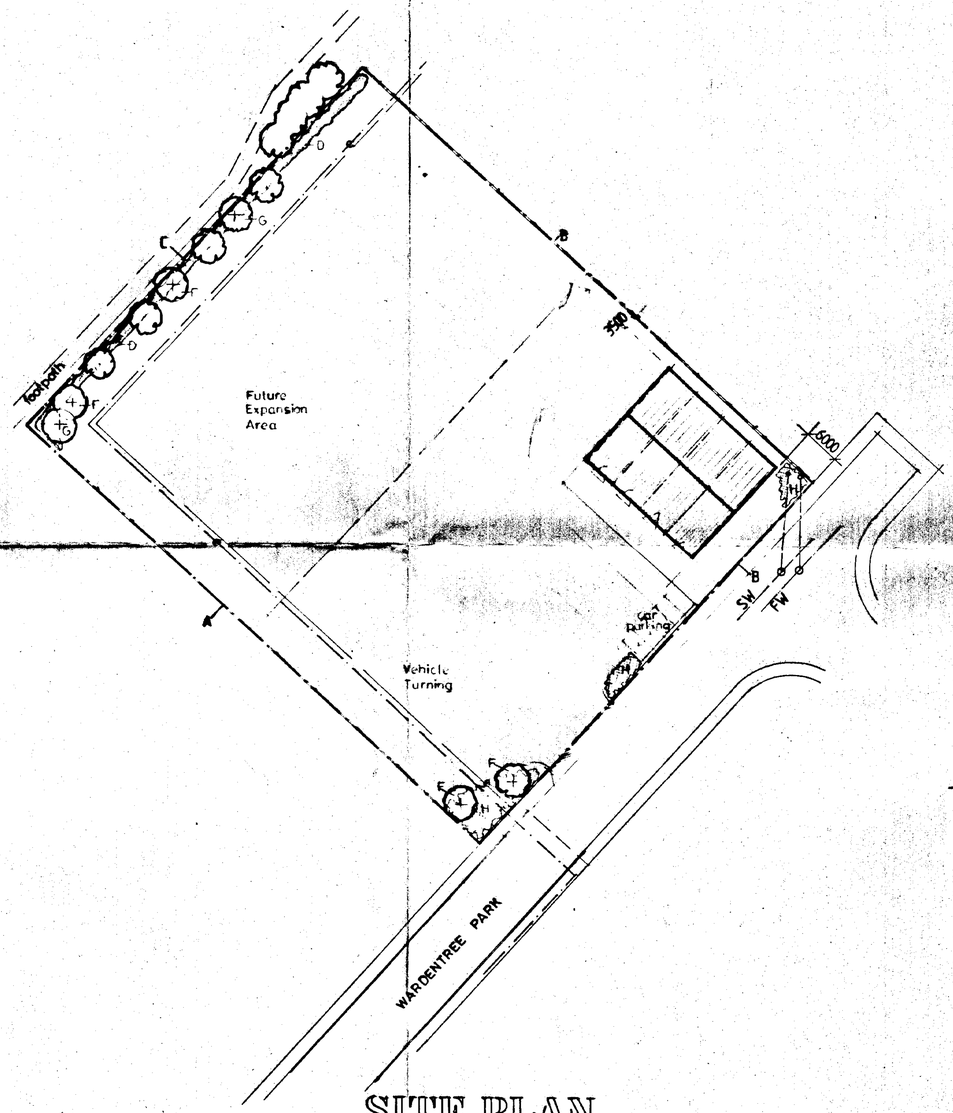

SITE PLAN
1 : 500

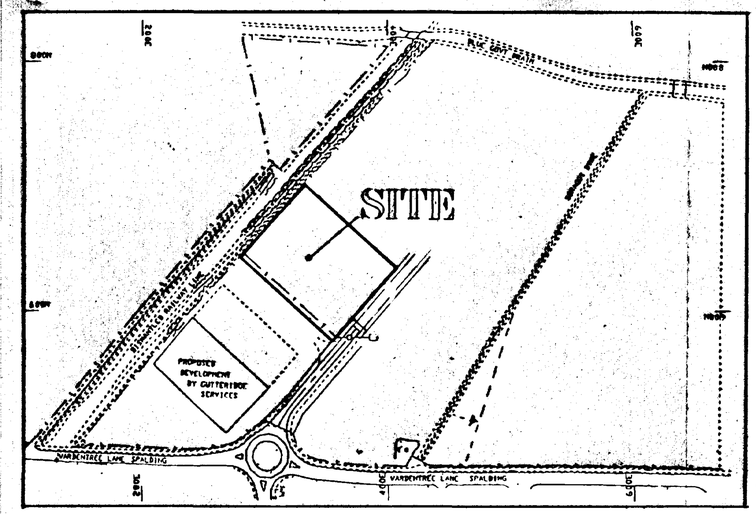

N

LOCATION PLAN
1 : 2500

SOUTH HOLLAND DC
HOUSING & PLANNING
-6 MAR 2000
Ref: 0272/00.

REV	REMARKS	DATE
A	Landscaping, Tree Planting & Fencing Subject	1.3.00

ALL WELDS mm C.F.W. U.N.O. | PAINT :

SOUTH LINCS CONSTRUCTION LTD
Bars Bridge
Bourne Road
West Pinchbeck
Spalding
Lincs. PE11 3NQ
Tel. 01775 640555
Fax. 01775 640679

CLIENT :
U-HAUL
SLEAFORD ROAD
WIGTOFT

DETERMINED PLAN

TITLE :
VEHICLE MAINTENANCE WORKSHOP & OFFICES
WARDENTREE PARK
WARDENTREE LANE
SPALDING

DRAWN : GRM | CHECKED :
SCALE : AS INDICATED | DATE : DEC 1999
DRAWING No. SLC-UH.01 | REV. A

SUMMIT 1093