


Site Location Plan

Scale 1:1250

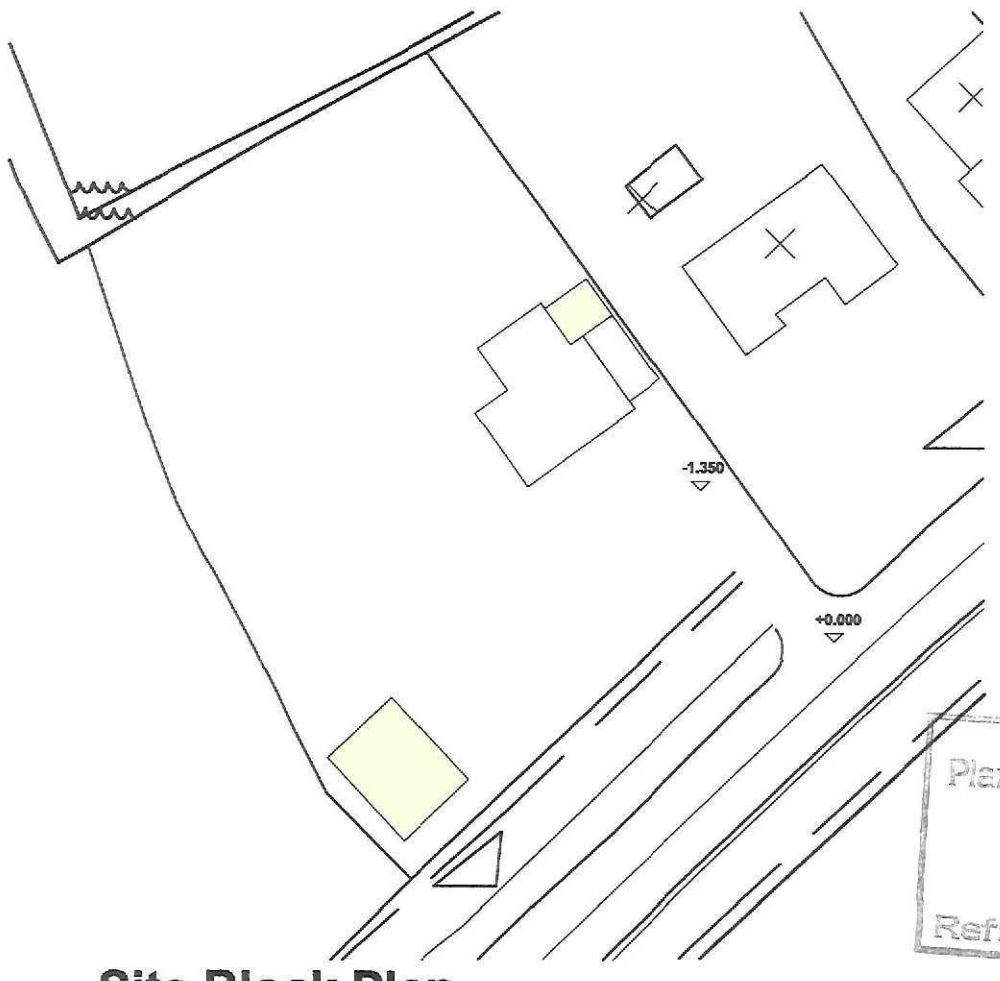

Planning & Development
- 8 APR 2010
Ref: 0252-10

Site Block Plan

Scale 1:1250


remway Design Ltd
2nd Floor - 5B Sheepmarket
Spalding
PE11 1BH
Tel: 01775 768 921
e-mail: enquiries@remwaydesign.co.uk

Site :
Glenside Cottage
Glenside North
West Pinchbeck


Client :
Mr & Mrs L Watts
31 Chestnut Way
Market Deeping
PE6 8LP

Date : *****
Scale : as noted

Drawing No:
1881-03

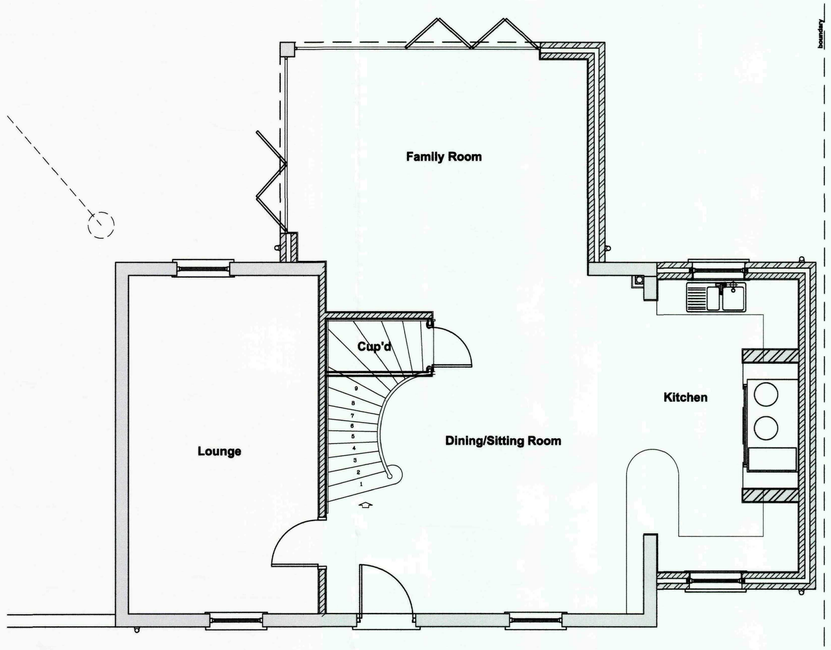


Existing Ground Floor Plan
Scale 1:50

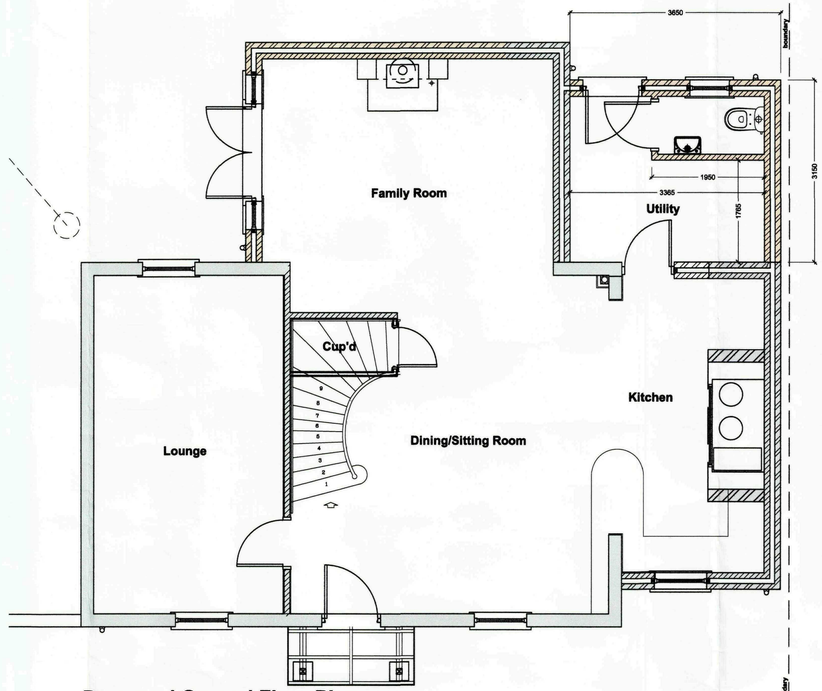

Proposed Ground Floor Plan
Scale 1:50



Existing Front Elevation
Scale 1:50

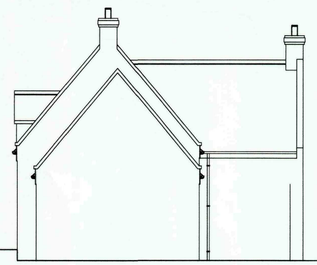

Existing Side Elevation
Scale 1:50




Existing Rear Elevation
Scale 1:50



Existing Side Elevation
Scale 1:50



Proposed Front Elevation
Scale 1:50

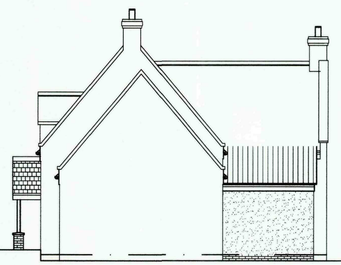

Proposed Side Elevation
Scale 1:50



Proposed Rear Elevation
Scale 1:50



Proposed Side Elevation
Scale 1:50

SHDC
Planning & Development
- 8 APR 2010
Ref: 0252-10

GENERAL CONDITIONS
Contractors are responsible for checking all dimensions on site when work commences and before ordering any materials.Any discrepancies should be brought to the attention of the Client for remedial action before commencing further.

All materials not specified to be of a standard suitable for the work proposed and be fit for purpose.All work to be in accordance with good building practise and all necessary BS codes for Workmanship on Building Sites.

Revisions

A - 25.03.10 - Amended to suit Clients comments


Client:
Mr & Mrs L Watts

Site:
Glenside Cottage
Glenside North
West Pinchbeck
PE11 3NW

Drg Title:
Existing & Proposed Floor Plans & Elevations

remway Design Ltd
2nd Floor - 5B Sheepmarket
Spalding
P E 1 1 1 B H
Tel : 01775 768 921
e-mail: enquiries@remwaydesign.co.uk

Drg Size	Drawing Number	Revision:
A1	1881-01	A

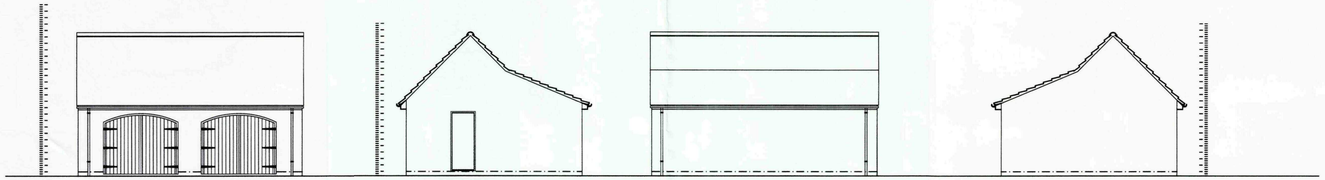


Front Elevation
Scale 1:100

Side Elevation
Scale 1:100

Rear Elevation
Scale 1:100

Side Elevation
Scale 1:100

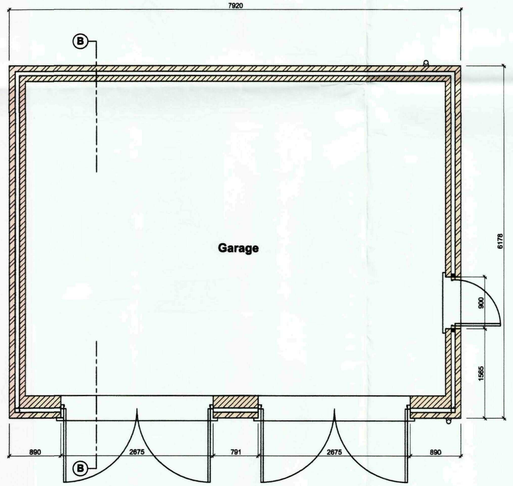

Garage Plan
Scale 1:50

SHDC
Planning & Development
- 8 APR 2010
Ref: 0252-10

GENERAL CONDITIONS
Contractors are responsible for checking all dimensions on site when work commences and before ordering any materials.Any discrepancies should be brought to the attention of the Client for remedial action before commencing further.

All materials not specified to be of a standard suitable for the work proposed and be fit for purpose.All work to be in accordance with good building practise and all necessary BS codes for Workmanship on Building Sites.

Revisions

Client:
Mr & Mrs L Watts

Site:
Glenside Cottage
Glenside North
West Pinchbeck
PE11 3NW

Drg Title:
Garage Details

remway Design Ltd
2nd Floor - 5B Sheepmarket
Spalding
PE11 1BH
Tel : 01775 768 921
e-mail: enquiries@remwaydesign.co.uk

Drg Size	Drawing Number	Revision:
A2	1881-02	